





STELLAR CUSTOM S2000 AMENITY WITH VERANDAH

 STELLAR WASHROOMS Suite 251, 585 Lt Collins St. MELBOURNE VIC. 3000 Telephone: 1300 020 676 ABN 62 600 200 600 ACN 600 200 600 Email : info@stellarwashrooms.com.au Site : www.stellarwashrooms.com.au	COPYRIGHT: This document remains the property of STELLAR WASHROOMS Ltd and must not be copied or reproduced without the express permission of at lease 2 Directors of STELLAR WASHROOMS Ltd. CONFIDENTIALITY: This document is presented as commercial-in-confidence on the basis that it will not be disclosed in any part or whole to any third party.	Project number: C002501_Coonalpyn Changing Place Public Toilet Project proposal: CUSTOM STELLAR AMENITY Address: Dukes Hwy, Coonalpyn, SA 5265	<table><tr><td colspan="2">DRAWING SCHEDULE</td><td>SHEET 5</td><td>CIRCULATION PLAN</td><td>SHEET 10</td><td>SECTION B</td><td>SHEET 15</td><td>SECTION G</td></tr><tr><td>SHEET 1</td><td>COVER SHEET</td><td>SHEET 6</td><td>ROOF PLAN</td><td>SHEET 11</td><td>SECTION C</td><td>SHEET 16</td><td>SECTION H</td></tr><tr><td>SHEET 2,2a</td><td>FITTINGS & FINISHES</td><td>SHEET 7</td><td>FRONT & REAR ELEVATIONS</td><td>SHEET 12</td><td>SECTION D</td><td>SHEET 17</td><td>SECTION J</td></tr><tr><td>SHEET 3</td><td>SITE PLAN</td><td>SHEET 8</td><td>SIDE ELEVATIONS</td><td>SHEET 13</td><td>SECTION E</td><td>SHEET 22-3</td><td>RETAINING WALL PLAN</td></tr><tr><td>SHEET 4</td><td>FLOOR PLAN</td><td>SHEET 9</td><td>SECTIONS A</td><td>SHEET 14</td><td>SECTION F</td><td>SHEET 24-6</td><td>SIGN ELEVATIONS</td></tr><tr><td></td><td></td><td></td><td></td><td>SHEET 27</td><td>MODESTY SCREEN</td><td></td><td></td></tr></table>								DRAWING SCHEDULE		SHEET 5	CIRCULATION PLAN	SHEET 10	SECTION B	SHEET 15	SECTION G	SHEET 1	COVER SHEET	SHEET 6	ROOF PLAN	SHEET 11	SECTION C	SHEET 16	SECTION H	SHEET 2,2a	FITTINGS & FINISHES	SHEET 7	FRONT & REAR ELEVATIONS	SHEET 12	SECTION D	SHEET 17	SECTION J	SHEET 3	SITE PLAN	SHEET 8	SIDE ELEVATIONS	SHEET 13	SECTION E	SHEET 22-3	RETAINING WALL PLAN	SHEET 4	FLOOR PLAN	SHEET 9	SECTIONS A	SHEET 14	SECTION F	SHEET 24-6	SIGN ELEVATIONS					SHEET 27	MODESTY SCREEN			Builder: STELLAR WASHROOMS Pty Ltd <table><tr><td>Contact: Matthew Earl matthew@stellarwashrooms.com.au</td><td>Drawing title: Site Plan</td></tr><tr><td>Issue Date: 08/07/25</td><td>Scale: NTS</td></tr><tr><td>Drawn by: GD</td><td>Sheet: 1</td></tr></table>		Contact: Matthew Earl matthew@stellarwashrooms.com.au	Drawing title: Site Plan	Issue Date: 08/07/25	Scale: NTS	Drawn by: GD	Sheet: 1
	DRAWING SCHEDULE		SHEET 5	CIRCULATION PLAN	SHEET 10	SECTION B	SHEET 15	SECTION G	
	SHEET 1	COVER SHEET	SHEET 6	ROOF PLAN	SHEET 11	SECTION C	SHEET 16	SECTION H	
	SHEET 2,2a	FITTINGS & FINISHES	SHEET 7	FRONT & REAR ELEVATIONS	SHEET 12	SECTION D	SHEET 17	SECTION J	
	SHEET 3	SITE PLAN	SHEET 8	SIDE ELEVATIONS	SHEET 13	SECTION E	SHEET 22-3	RETAINING WALL PLAN	
SHEET 4	FLOOR PLAN	SHEET 9	SECTIONS A	SHEET 14	SECTION F	SHEET 24-6	SIGN ELEVATIONS	
				SHEET 27	MODESTY SCREEN	
Contact: Matthew Earl matthew@stellarwashrooms.com.au	Drawing title: Site Plan	
Issue Date: 08/07/25	Scale: NTS	
Drawn by: GD	Sheet: 1	

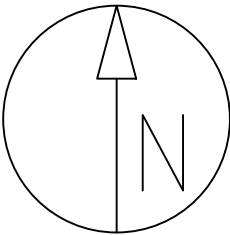

 STELLAR WASHROOMS Suite 251, 585 Lt Collins St. MELBOURNE VIC. 3000 Telephone: 1300 020 676 ABN 62 600 200 600 ACN 600 200 600 Email : info@stellarwashrooms.com.au Site : www.stellarwashrooms.com.au	COPYRIGHT: This document remains the property of STELLAR WASHROOMS Ltd and must not be copied or reproduced without the express permission of at lease 2 Directors of STELLAR WASHROOMS Ltd. CONFIDENTIALITY: This document is presented as commercial-in-confidence on the basis that it will not be disclosed in any part or whole to any third party.	Project number: C002501_Coonalpyn Changing Place Public Toilet Project proposal: CUSTOM STELLAR AMENITY Address: Dukes Hwy, Coonalpyn, SA 5265	ISSUE DATE		REVISION and NOTES		Builder: STELLAR WASHROOMS Pty Ltd	
			A	08/07/25	PRELIMINARY ONLY		Contact: Matthew Earl matthew@stellarwashrooms.com.au Drawing title: Site Plan	
							Issue Date: 08/07/25	Scale: NTS
				Drawn by: GD	Sheet no: 3			

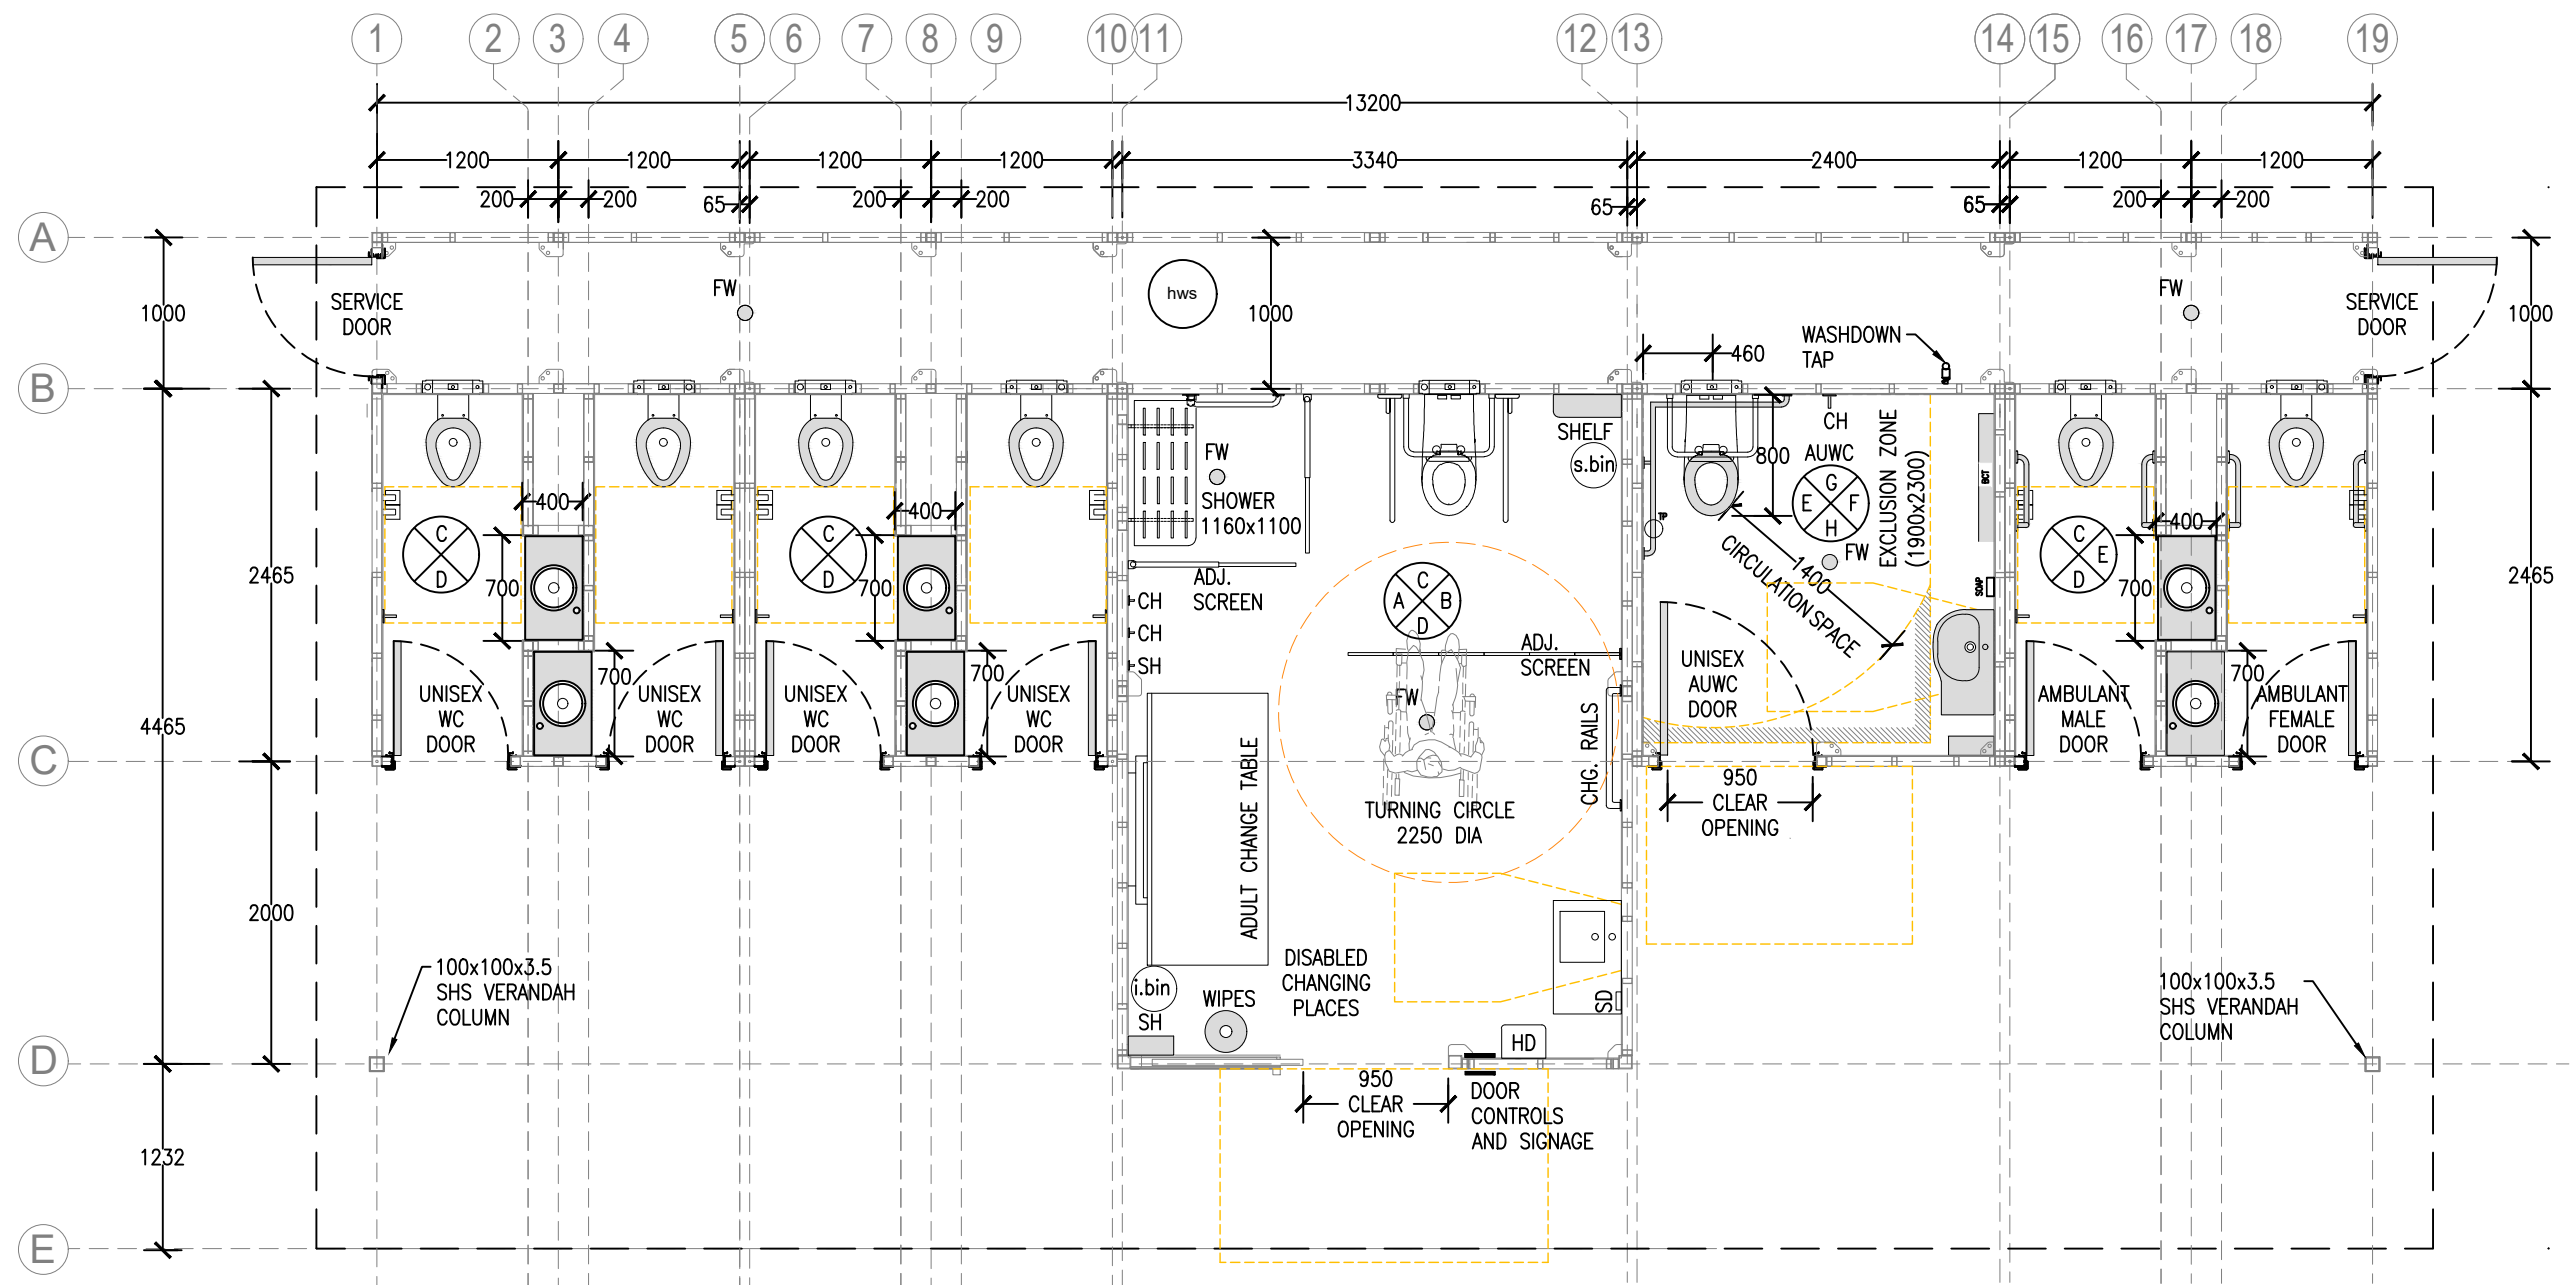

CUSTOM STELLAR FLOOR PLAN



STELLAR WASHROOMS

Suite 251, 585 Lt Collins St.
MELBOURNE VIC. 3000

Telephone: 1300 020 676

ABN 62 600 200 600

ACN 600 200 600

Email : info@stellarwashrooms.com.au
Site : www.stellarwashrooms.com.au

COPYRIGHT:

This document remains the property of
STELLAR WASHROOMS Ltd and must not be
copied or reproduced without the express
permission of at least 2 Directors of
STELLAR WASHROOMS Ltd.

CONFIDENTIALITY:

This document is presented as
commercial-in-confidence on the basis
that it will not be disclosed in any part
or whole to any third party.

Project number:
C002501_Coonalpyn Changing
Place Public Toilet

Project proposal:
CUSTOM STELLAR AMENITY

Address:
Dukes Hwy, Coonalpyn, SA 5265

ISSUE DATE

A 08/07/25 PRELIMINARY ONLY

REVISION and NOTES

Builder: STELLAR WASHROOMS Pty Ltd

Contact:
Matthew Earl
matthew@stellarwashrooms.com.au

Drawing title:


Floor Plan

Issue Date: 08/07/25



Scale: 1:50

Drawn by: GD

Sheet no: 4

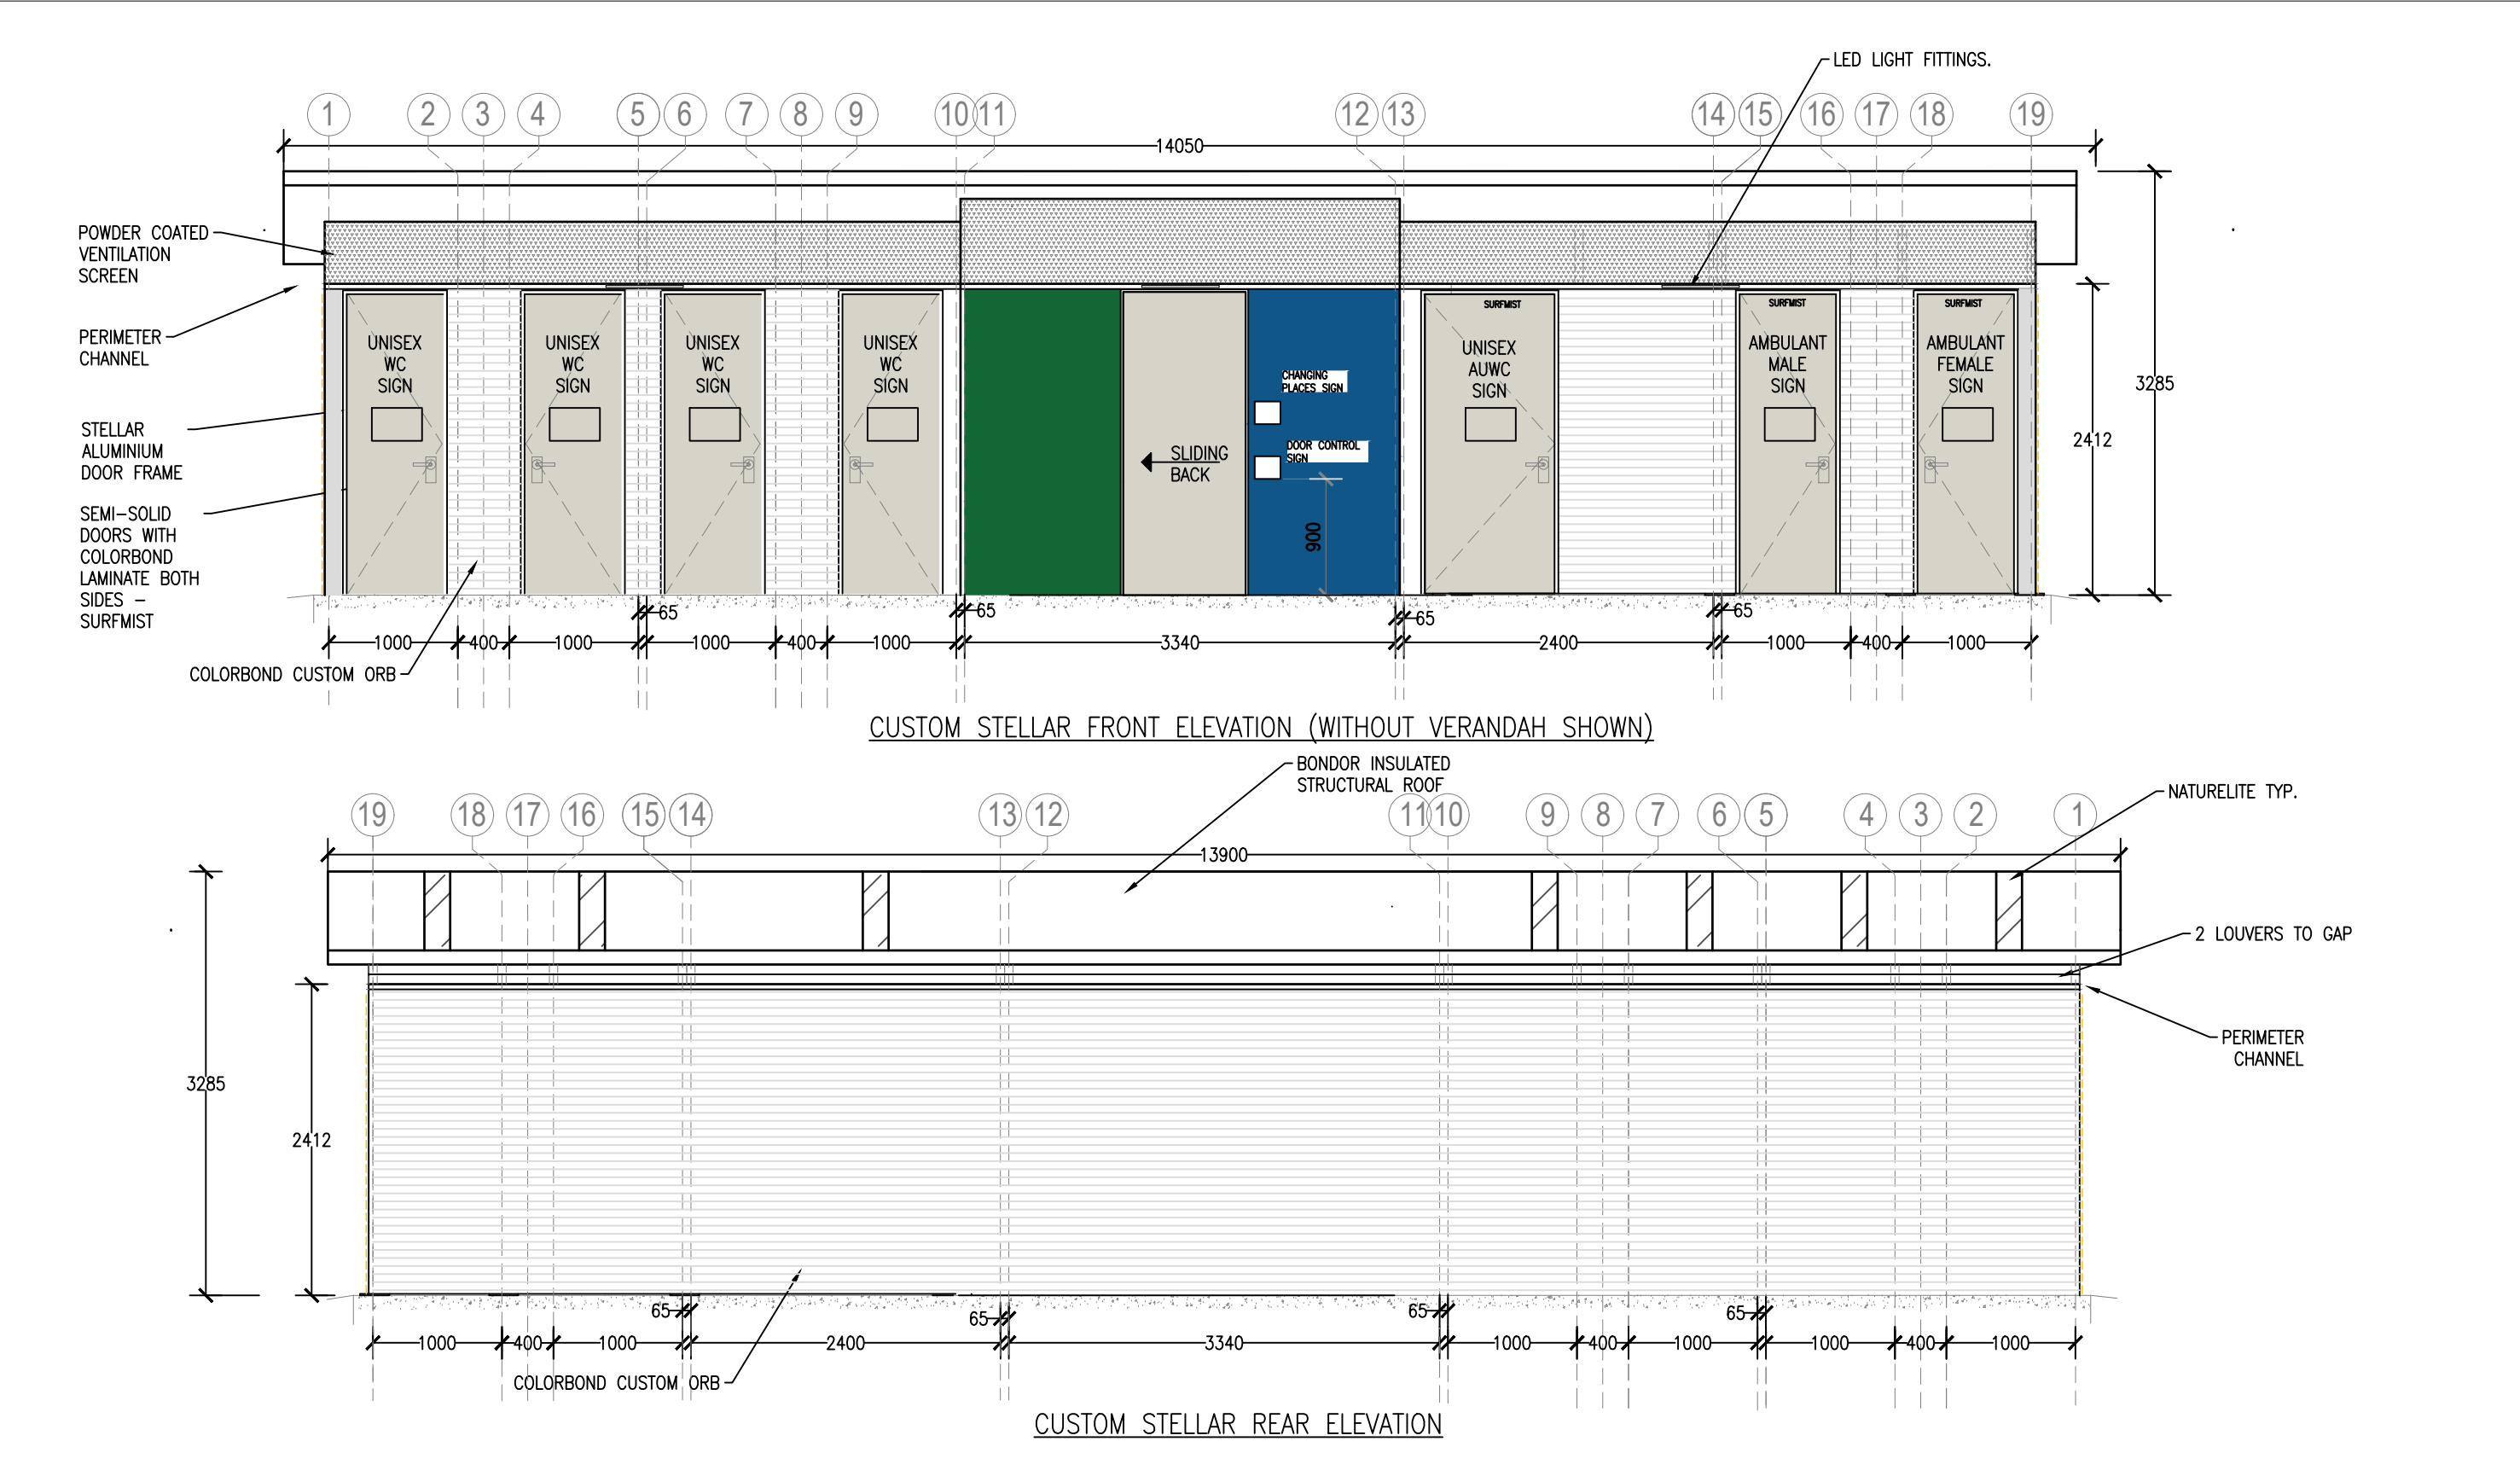

STELLAR STELLAR WASHROOMS Suite 251, 585 Lt Collins St. MELBOURNE VIC. 3000 Telephone: 1300 020 676 ABN 62 600 200 600 ACN 600 200 600 Email : info@stellarwashrooms.com.au Site : www.stellarwashrooms.com.au COPYRIGHT: This document remains the property of STELLAR WASHROOMS Ltd and must not be copied or reproduced without the express permission of at lease 2 Directors of STELLAR WASHROOMS Ltd. CONFIDENTIALITY: This document is presented as commercial-in-confidence on the basis that it will not be disclosed in any part or whole to any third party.	Project number: C002501_Coonalpyn Changing Place Public Toilet Project proposal: CUSTOM STELLAR AMENITY Address: Dukes Hwy, Coonalpyn, SA 5265	ISSUE DATE		REVISION and NOTES		Builder: STELLAR WASHROOMS Pty Ltd			
		A	08/07/25	PRELIMINARY ONLY		Contact: Matthew Earl matthew@stellarwashrooms.com.au	Drawing title:		
							Front Elevations		
							Issue Date: 08/07/25		Scale: 1:50
							Drawn by: GD		Sheet no: 7

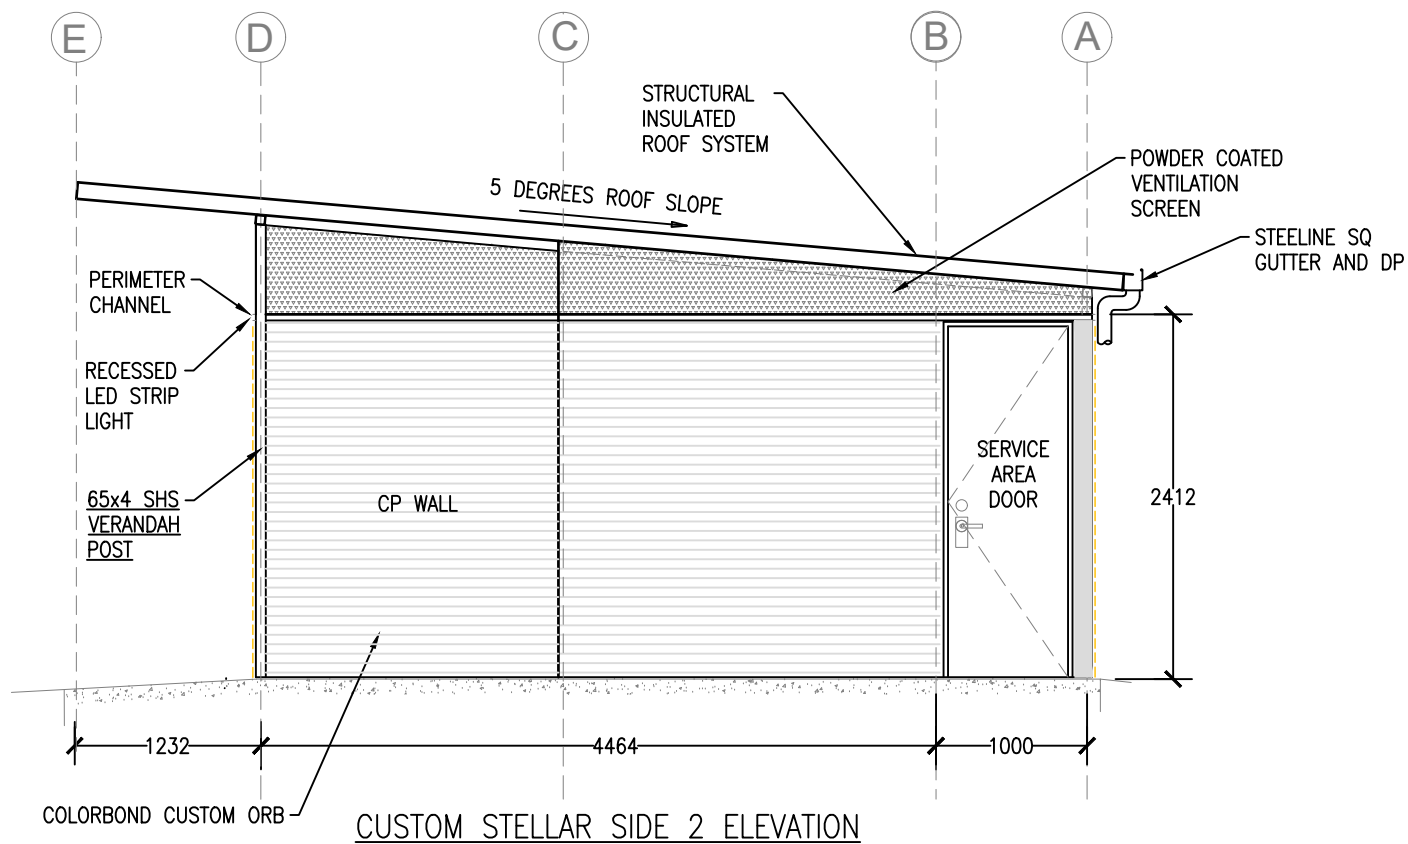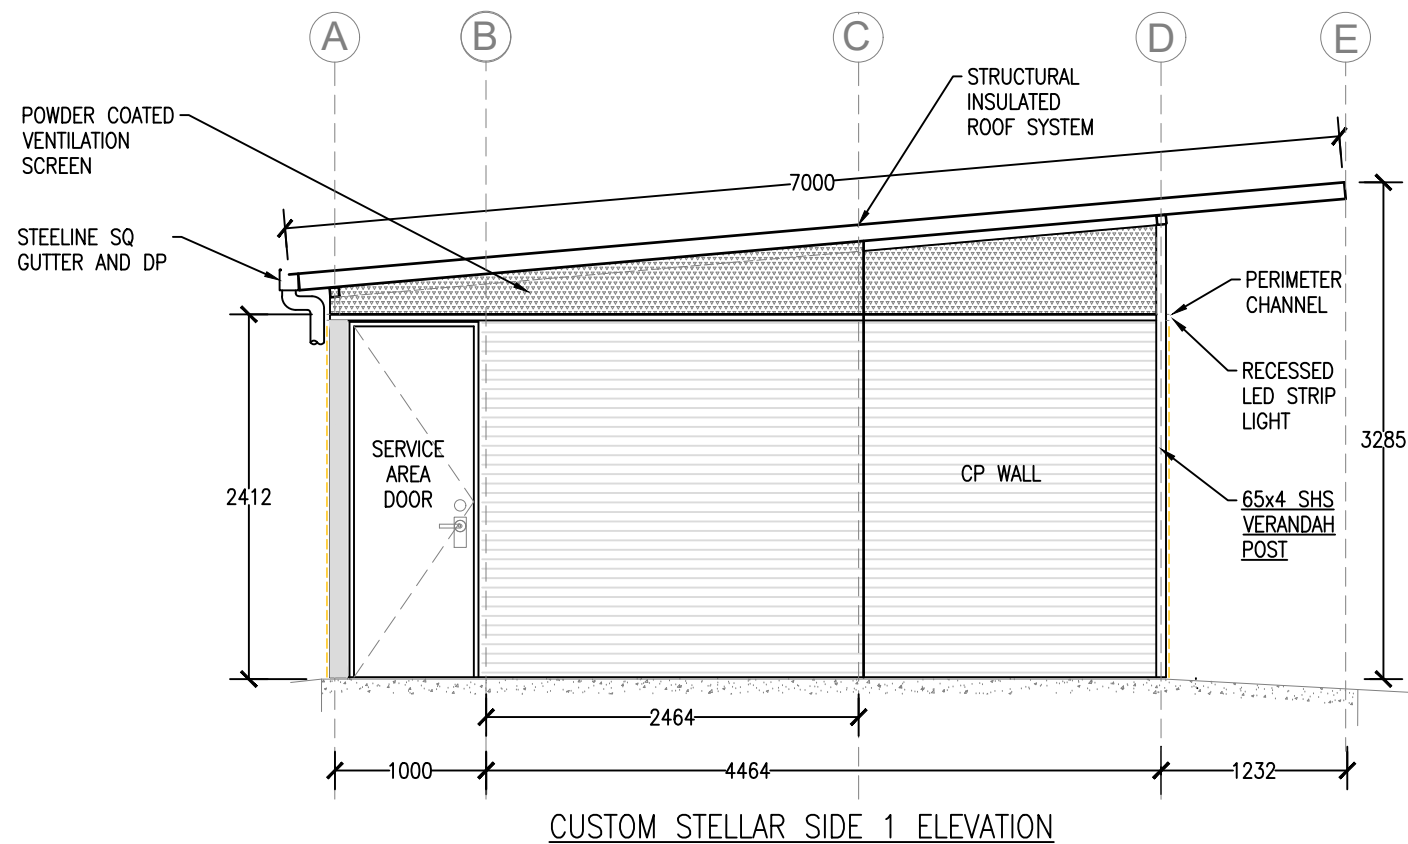

STELLAR WASHROOMS

Suite 251, 585 Lt Collins St.
MELBOURNE VIC. 3000
Telephone: 1300 020 676
ABN 62 600 200 600
ACN 600 200 600
Email : info@stellarwashrooms.com.au
Site : www.stellarwashrooms.com.au

COPYRIGHT:

This document remains the property of STELLAR WASHROOMS Ltd and must not be copied or reproduced without the express permission of at least 2 Directors of STELLAR WASHROOMS Ltd.

CONFIDENTIALITY:

This document is presented as commercial-in-confidence on the basis that it will not be disclosed in any part or whole to any third party.

Project number:
C002501_Coonalpyn Changing
Place Public Toilet

Project proposal:
CUSTOM STELLAR AMENITY

Address:
Dukes Hwy, Coonalpyn, SA 5265

ISSUE DATE

A	08/07/25	PRELIMINARY ONLY

REVISION and NOTES


Builder: STELLAR WASHROOMS Pty Ltd

Contact:
Matthew Earl
matthew@stellarwashrooms.com.au

Drawing title:
Side and Rear
Elevations

Issue Date: 08/07/25 Scale: 1:50

Drawn by: GD Sheet no: 8

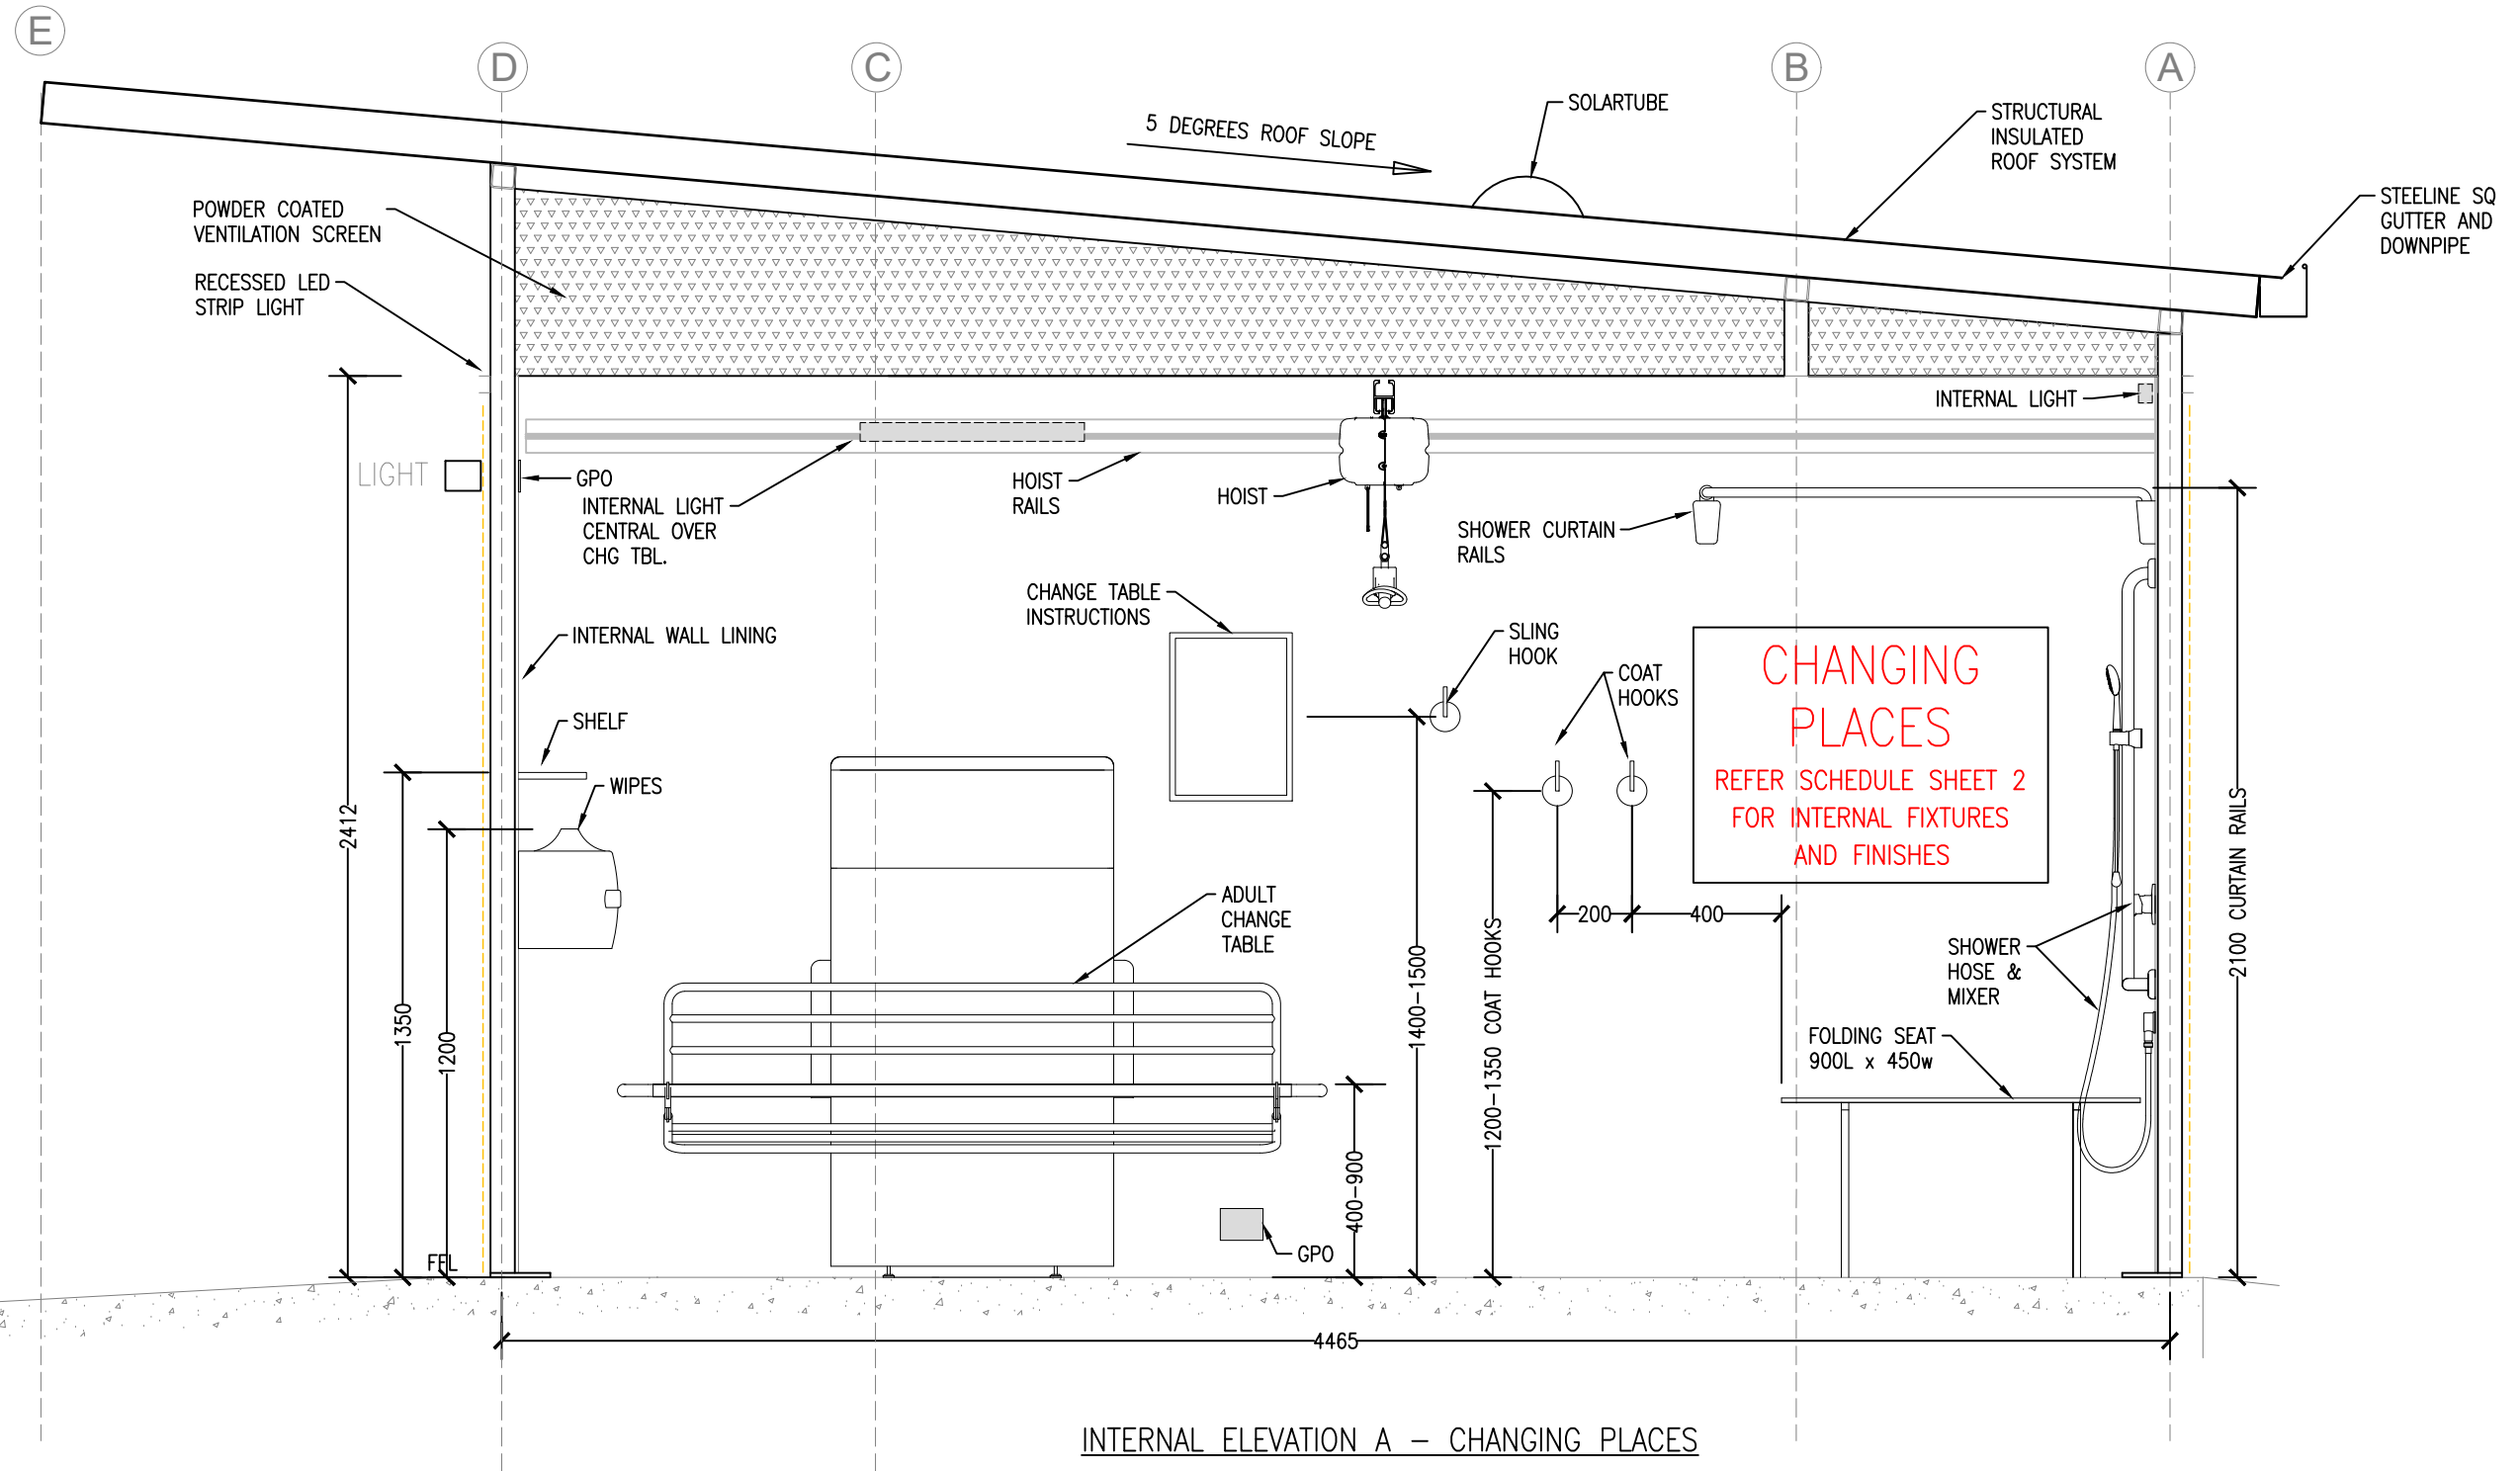

STELLAR WASHROOMS

Suite 251, 585 Lt Collins St.
MELBOURNE VIC. 3000
Telephone: 1300 020 676
ABN 62 600 200 600
ACN 600 200 600
Email : info@stellarwashrooms.com.au
Site : www.stellarwashrooms.com.au

COPYRIGHT:

This document remains the property of STELLAR WASHROOMS Ltd and must not be copied or reproduced without the express permission of at least 2 Directors of STELLAR WASHROOMS Ltd.

CONFIDENTIALITY:

This document is presented as commercial-in-confidence on the basis that it will not be disclosed in any part or whole to any third party.

Project number:
C002501_Coonalpyn Changing
Place Public Toilet

Project proposal:
CUSTOM STELLAR AMENITY

Address:
Dukes Hwy, Coonalpyn, SA 5265

ISSUE DATE

A	08/07/25	PRELIMINARY ONLY
---	----------	------------------

REVISION and NOTES

Builder: STELLAR WASHROOMS (AUST) Pty Ltd

Contact:
Matthew Earl
matthew@stellarwashrooms.com.au

Drawing title:


Sections A

Issue Date: 08/07/25

Scale: 1:20

Drawn by: GD

Sheet no: 9

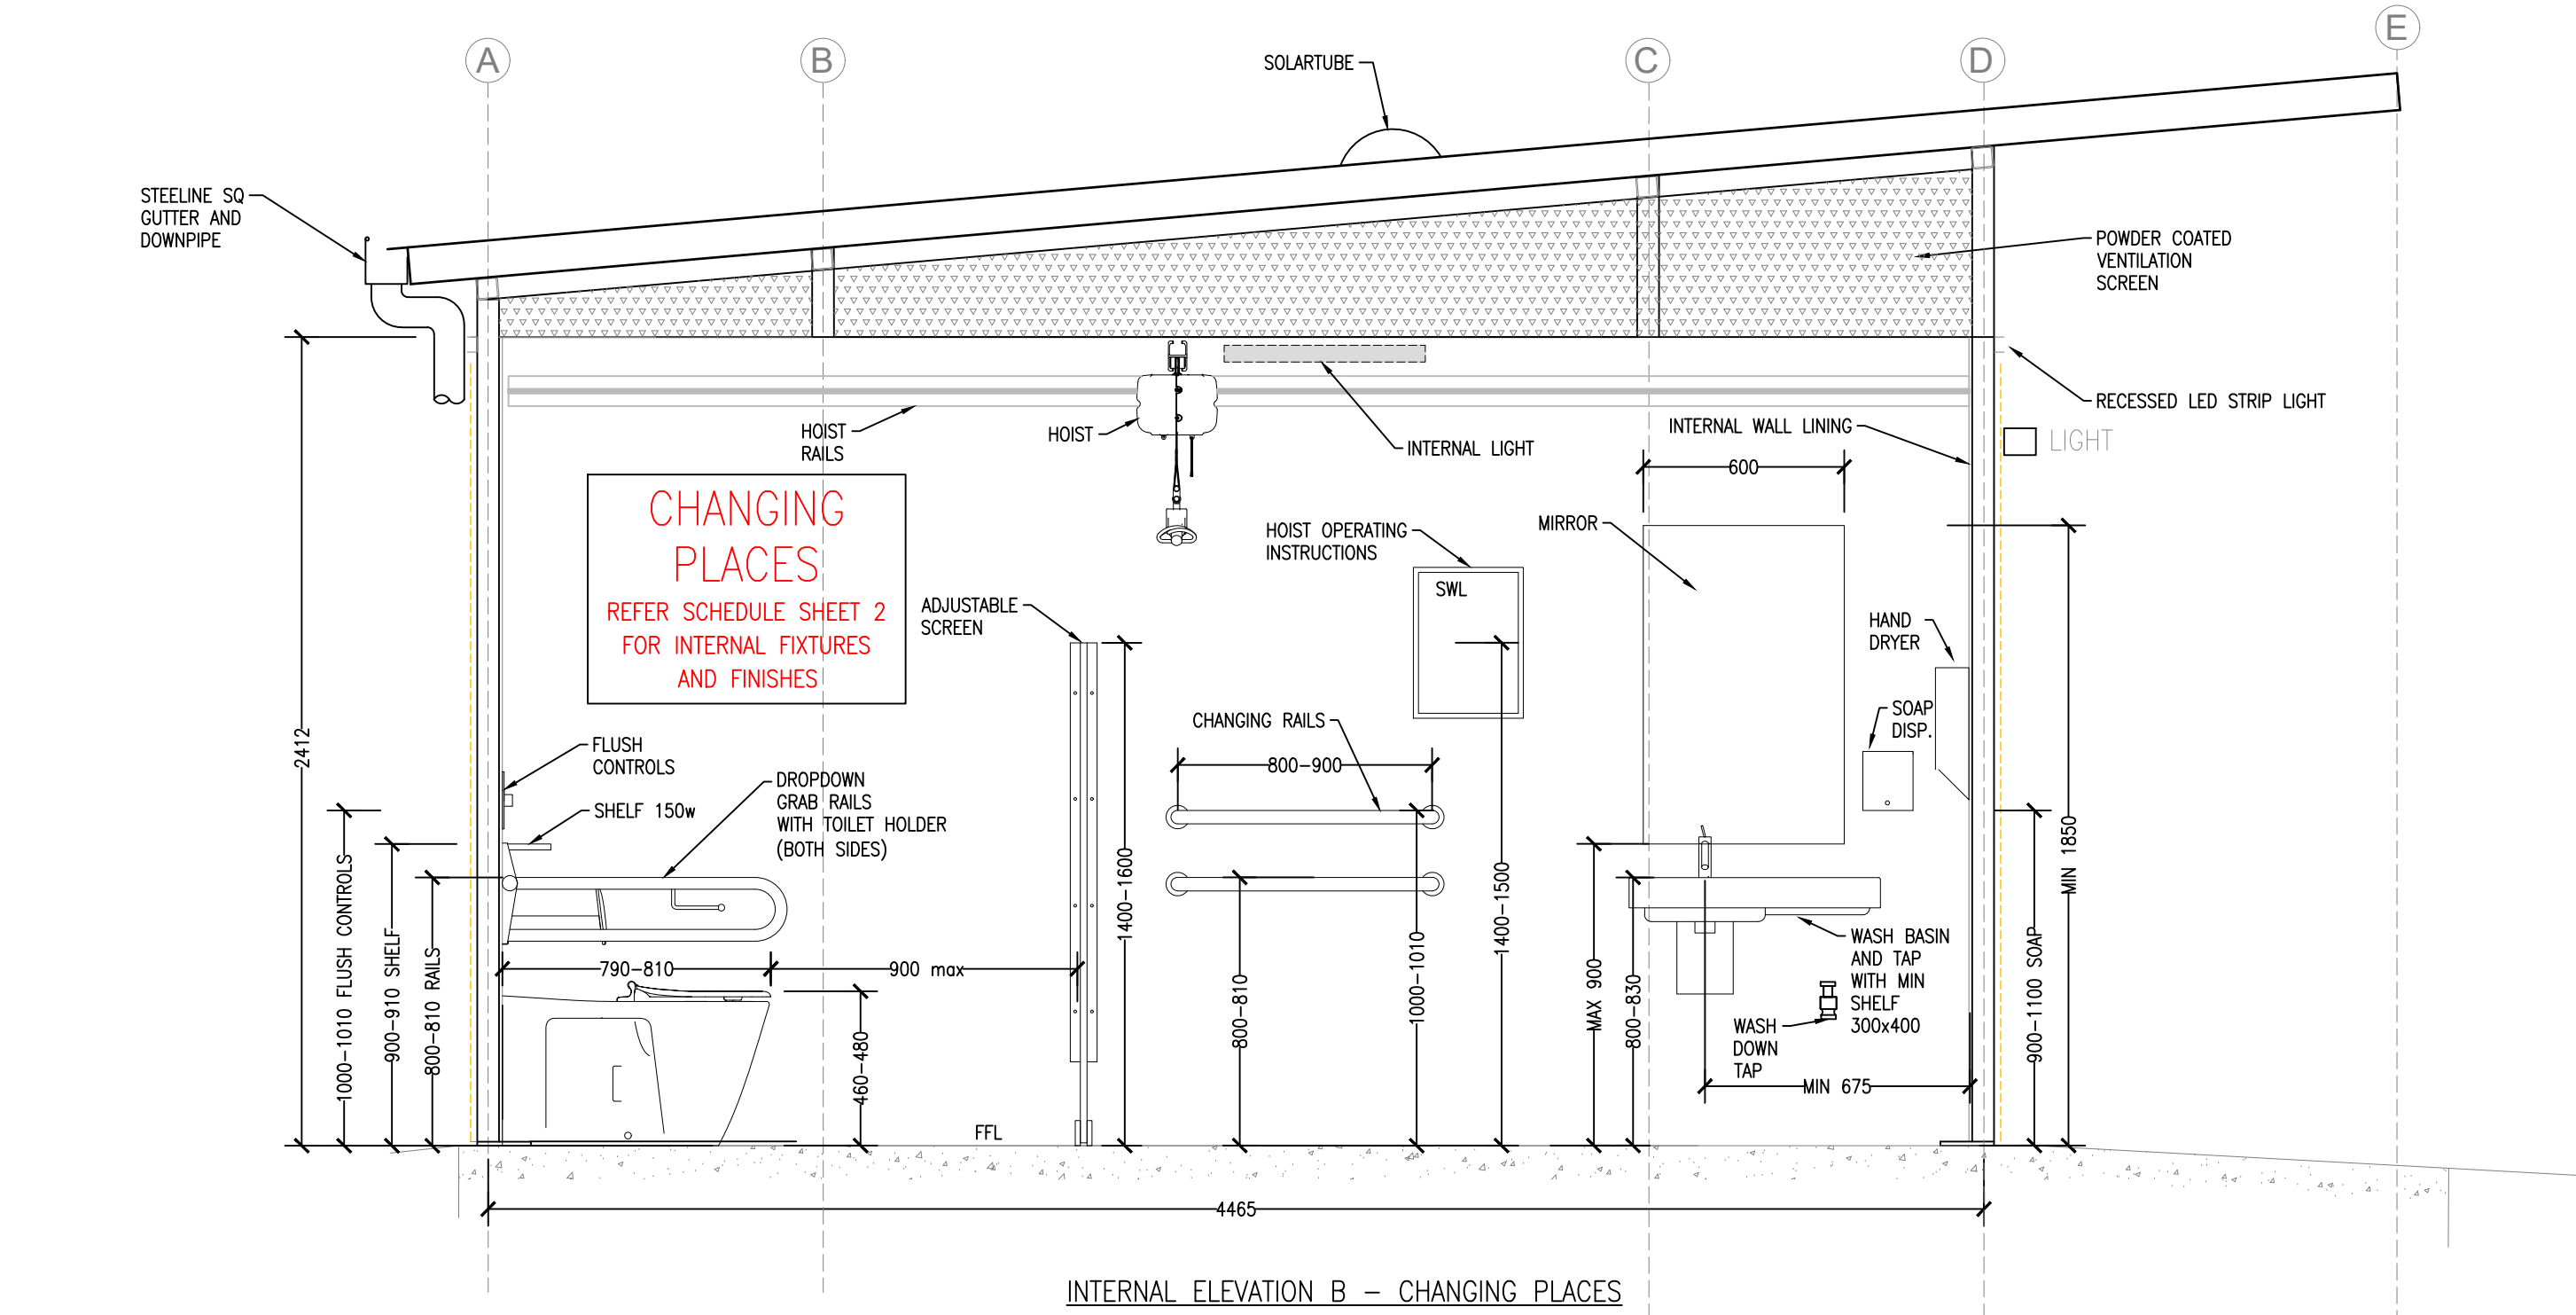

STELLAR

STELLAR WASHROOMS
Suite 251, 585 Lt Collins St.
MELBOURNE VIC. 3000
Telephone: 1300 020 676
ABN 62 600 200 600
ACN 600 200 600
Email : info@stellarwashrooms.com.au
Site : www.stellarwashrooms.com.au

COPYRIGHT:
This document remains the property of STELLAR WASHROOMS Ltd and must not be copied or reproduced without the express permission of at least 2 Directors of STELLAR WASHROOMS Ltd.

CONFIDENTIALITY:
This document is presented as commercial-in-confidence on the basis that it will not be disclosed in any part or whole to any third party.


Project number:
C002501_Coonalpyn Changing Place Public Toilet

Project proposal:
CUSTOM STELLAR AMENITY

Address:
Dukes Hwy, Coonalpyn, SA 5265


ISSUE DATE		REVISION and NOTES
A	08/07/25	
		PRELIMINARY ONLY

Builder: STELLAR WASHROOMS (AUST) Pty Ltd	
Contact: Matthew Earl matthew@stellarwashrooms.com.au	Drawing title: Section B
Issue Date: 08/07/25	Scale: 1:20
Drawn by: GD	Sheet no: 10

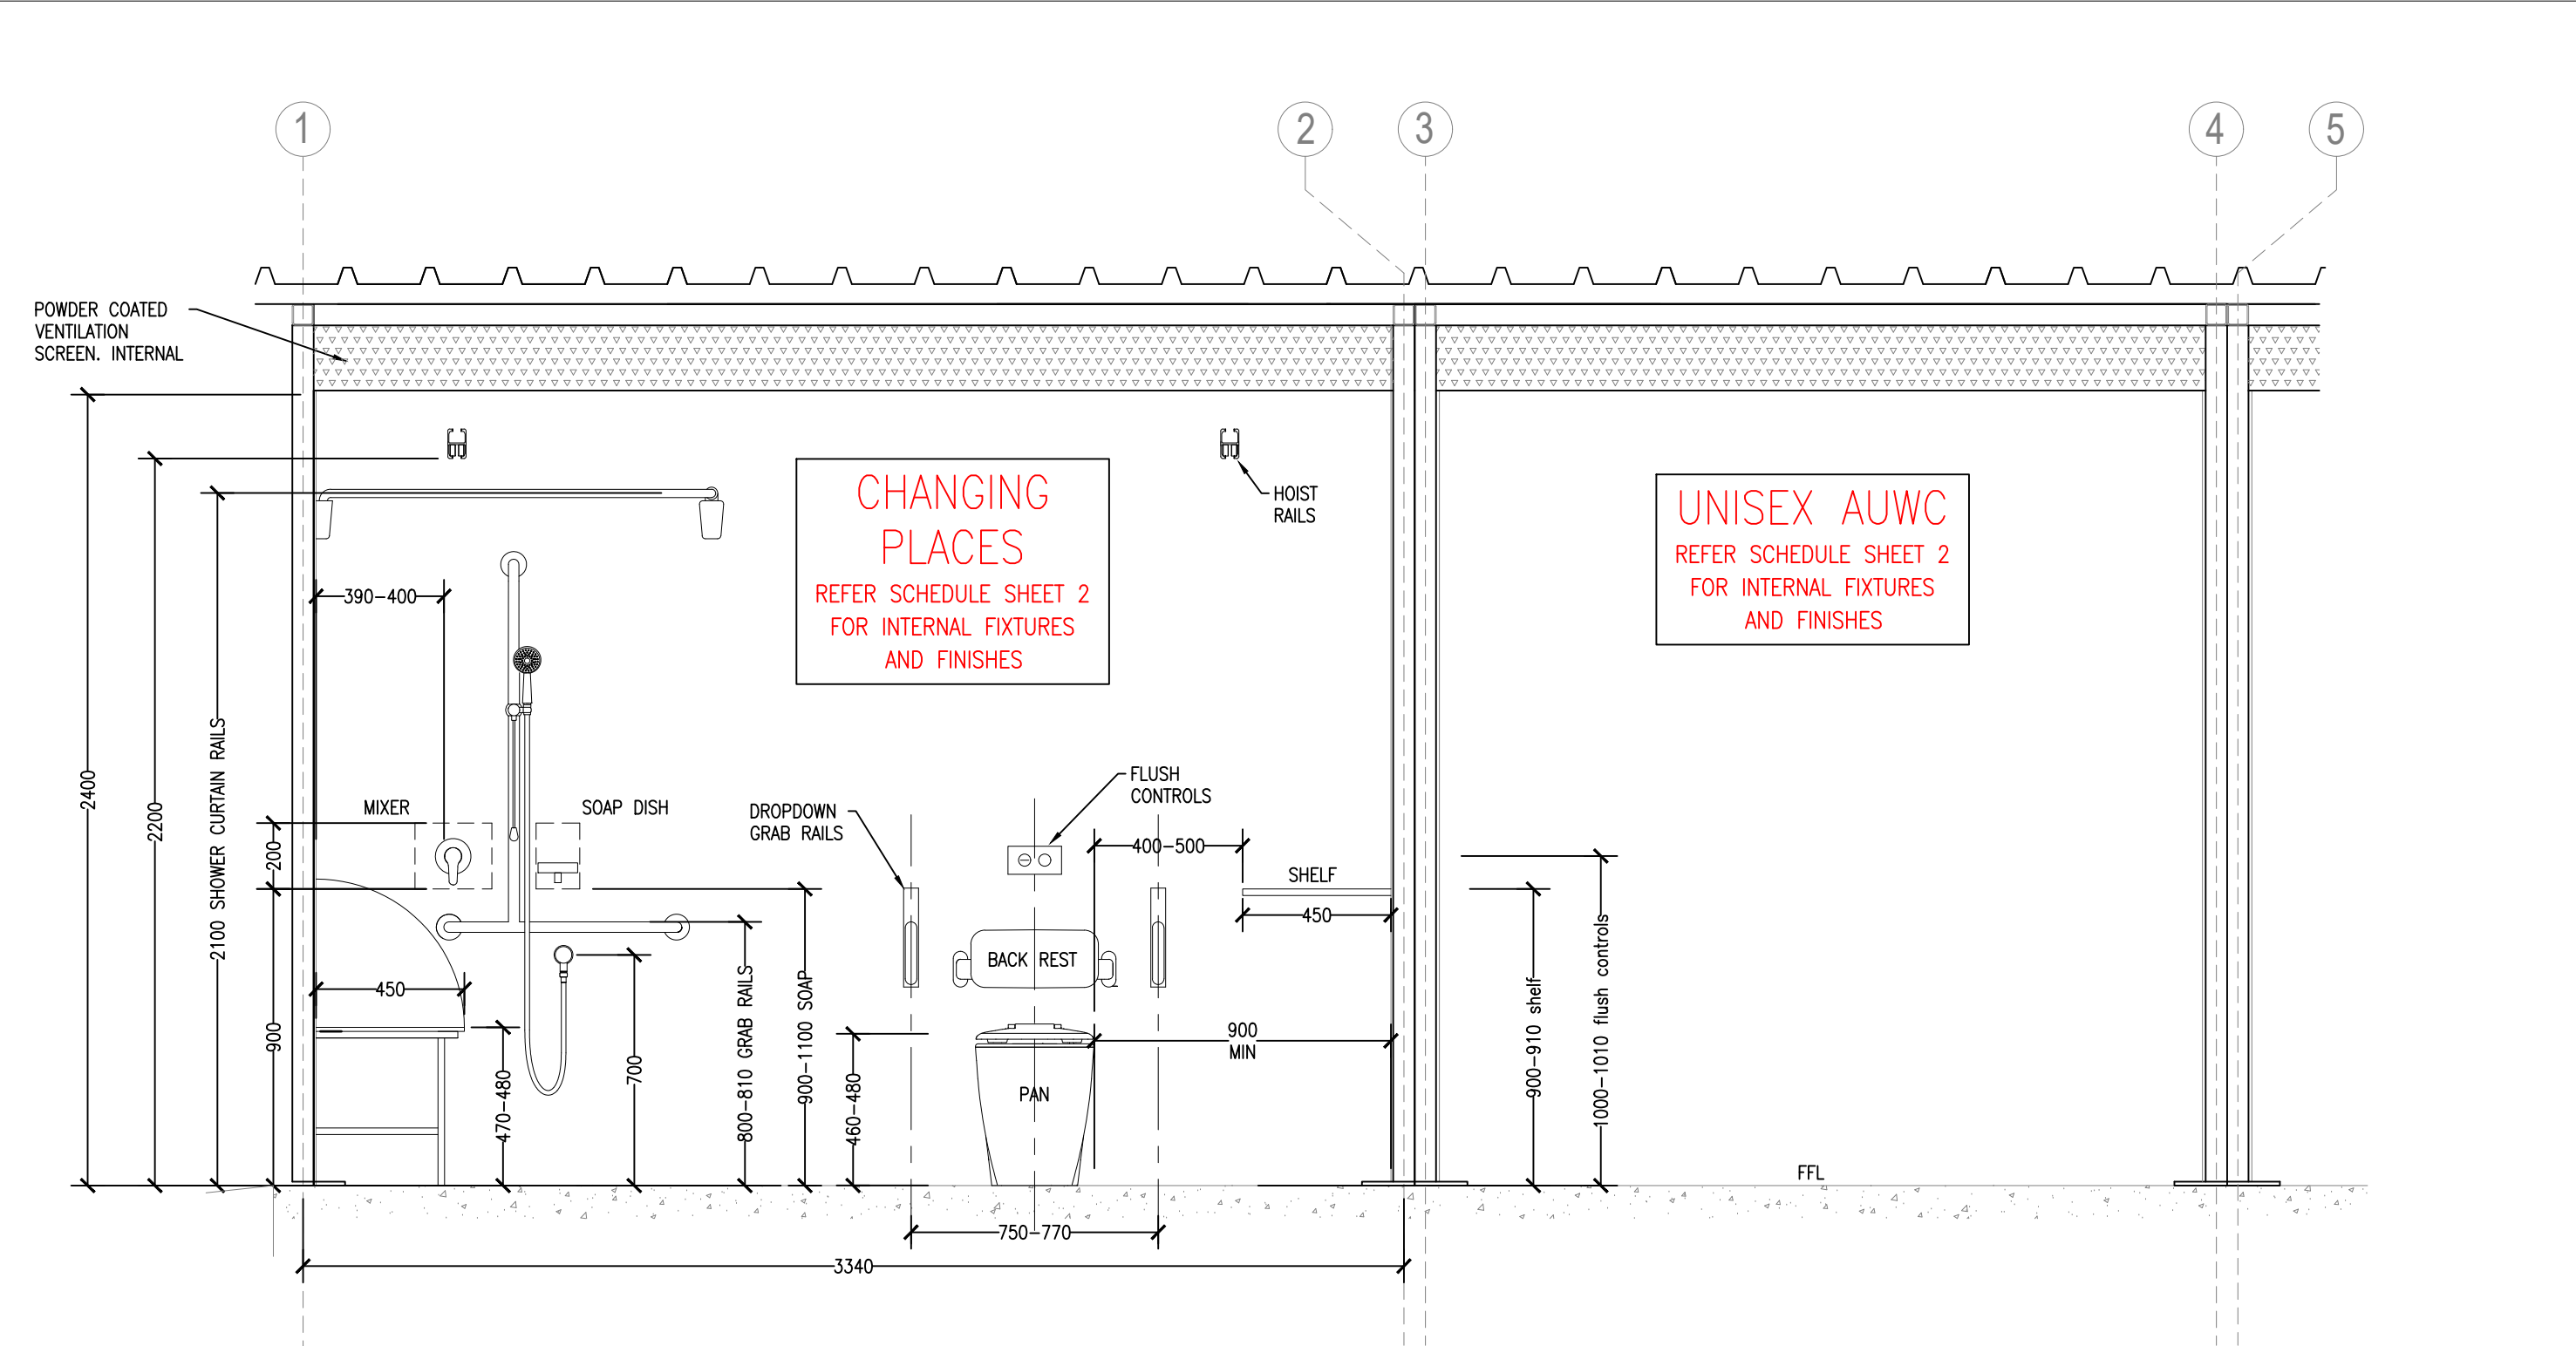


INTERNAL ELEVATION C – CHANGING PLACES

 STELLAR STELLAR WASHROOMS Suite 251, 585 Lt Collins St. MELBOURNE VIC. 3000 Telephone: 1300 020 676 ABN 62 600 200 600 ACN 600 200 600 Email : info@stellarwashrooms.com.au Site : www.stellarwashrooms.com.au COPYRIGHT: This document remains the property of STELLAR WASHROOMS Ltd and must not be copied or reproduced without the express permission of at lease 2 Directors of STELLAR WASHROOMS Ltd. CONFIDENTIALITY: This document is presented as commercial-in-confidence on the basis that it will not be disclosed in any part or whole to any third party.	Project number: C002501_Coonalpyn Changing Place Public Toilet Project proposal: CUSTOM STELLAR AMENITY Address: Dukes Hwy, Coonalpyn, SA 5265	ISSUE DATE		REVISION and NOTES		Builder: STELLAR WASHROOMS Pty Ltd	
		A	08/07/25	PRELIMINARY ONLY		Contact: Matthew Earl matthew@stellarwashrooms.com.au	Drawing title: Internal Elevation C
						Issue Date: 08/07/25	Scale: 1:20
						Drawn by: GD	Sheet no: 11

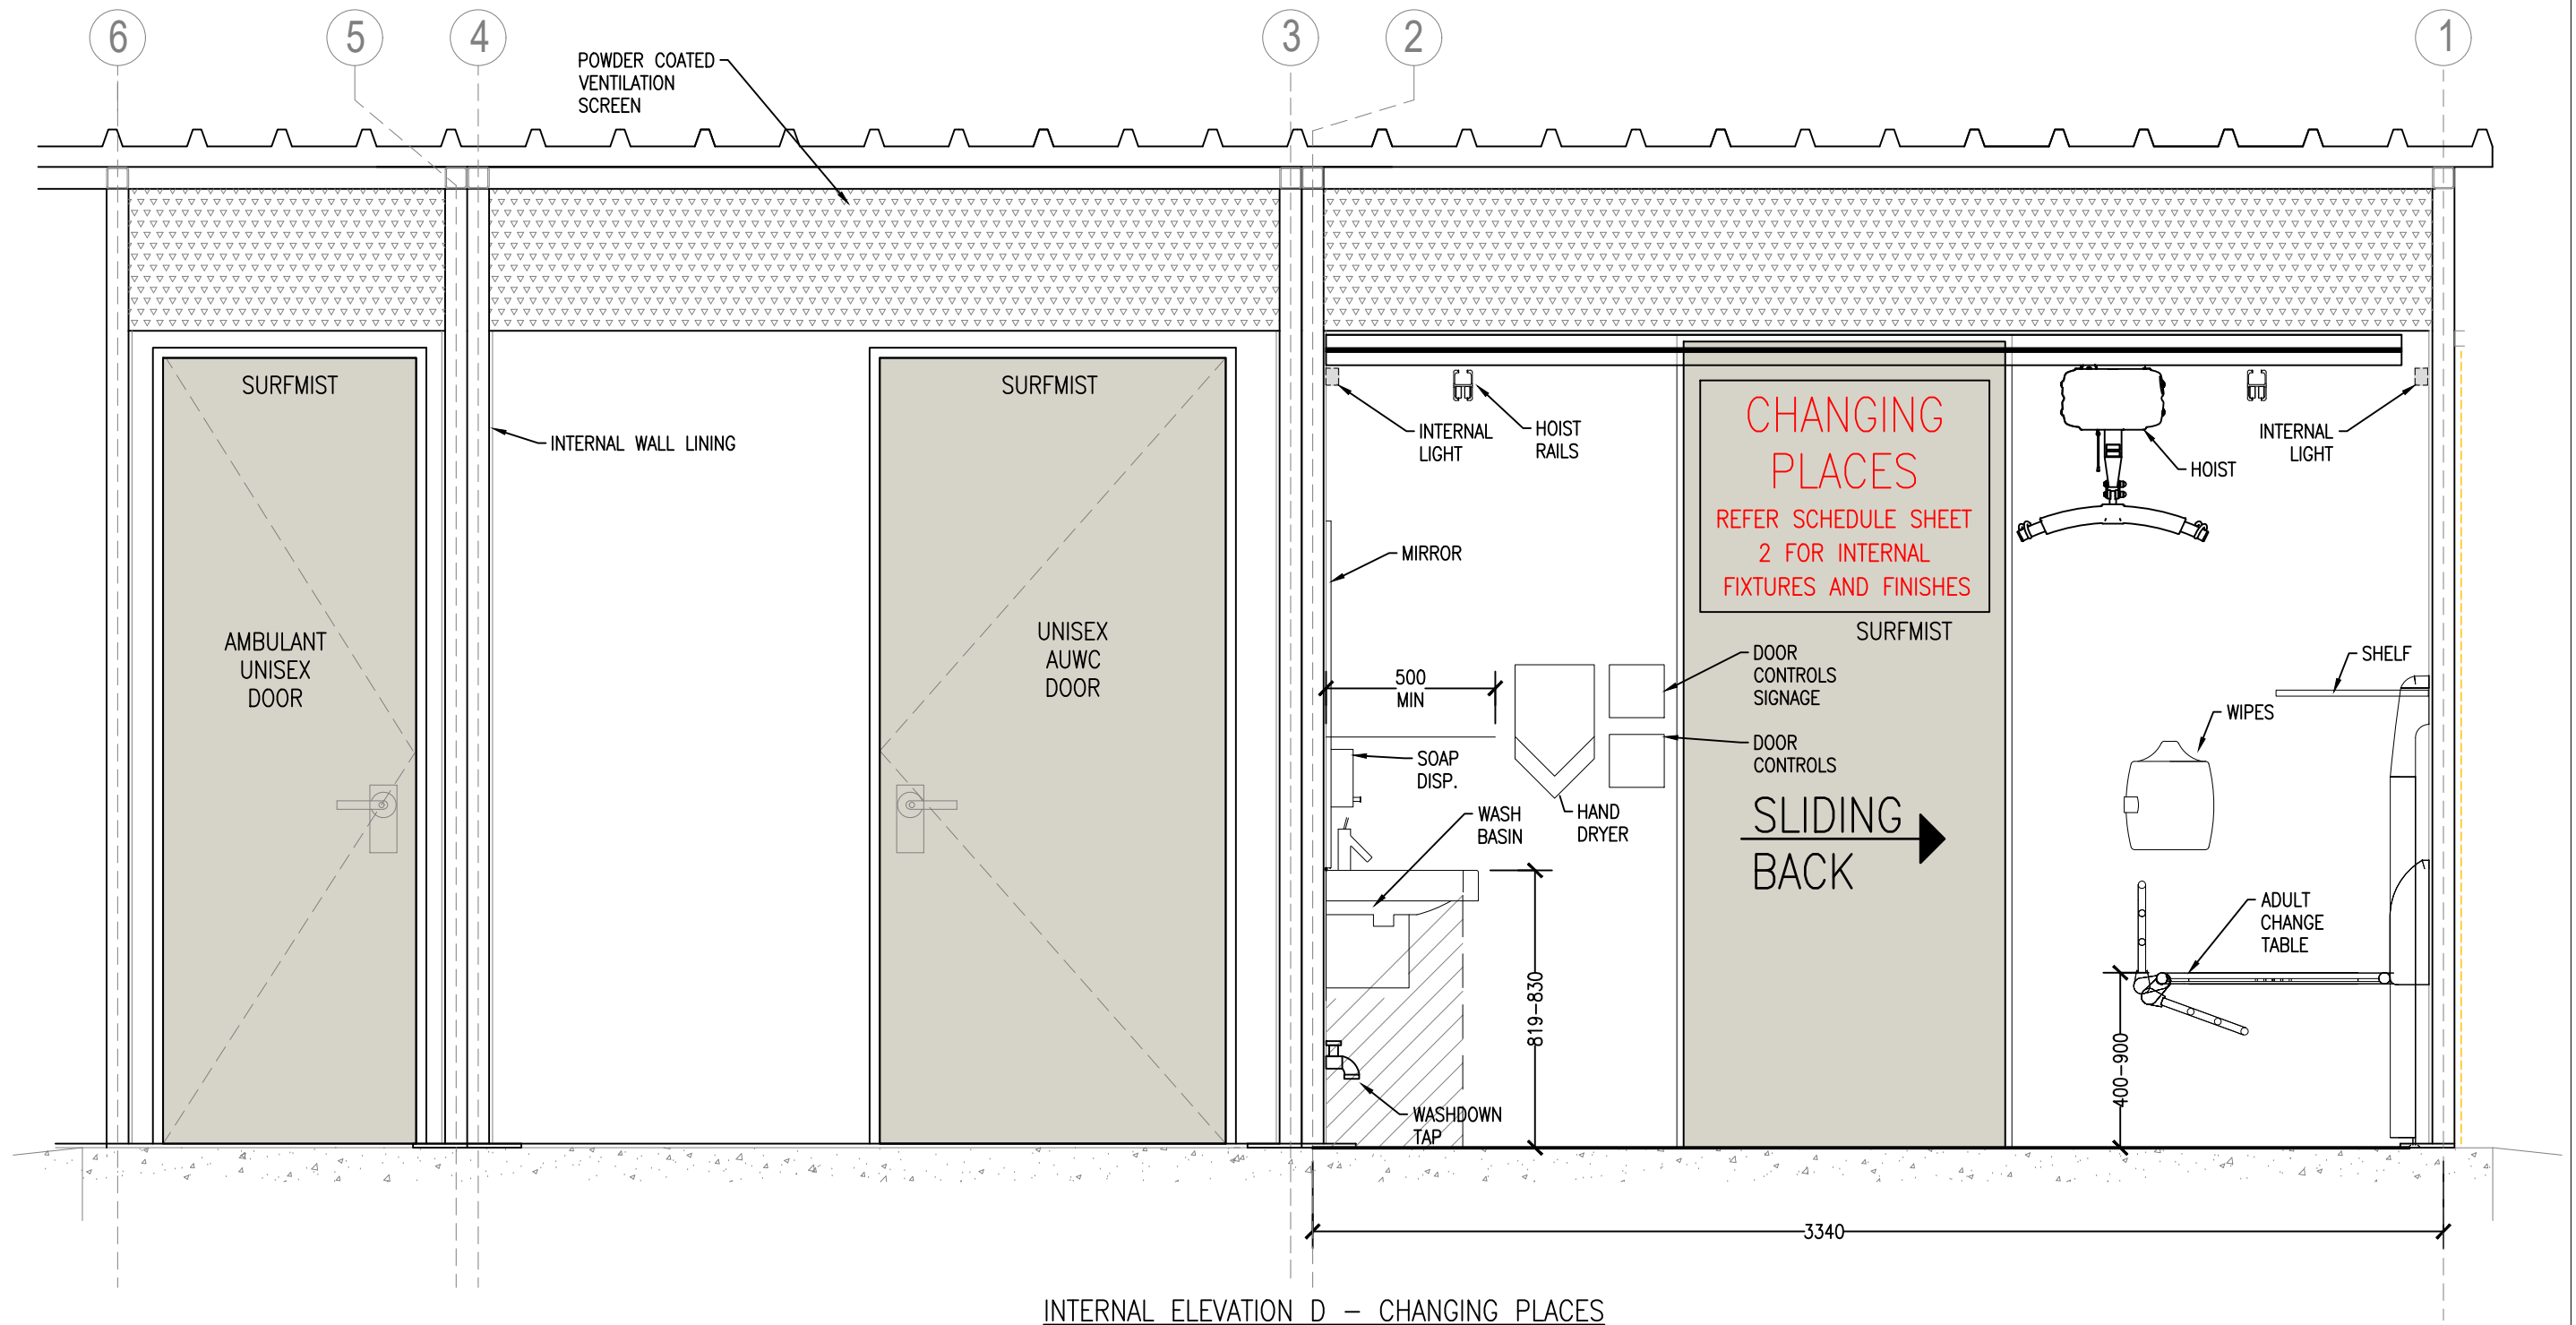


INTERNAL ELEVATION D – CHANGING PLACES


 STELLAR WASHROOMS Suite 251, 585 Lt Collins St. MELBOURNE VIC. 3000 Telephone: 1300 020 676 ABN 62 600 200 600 ACN 600 200 600 Email : info@stellarwashrooms.com.au Site : www.stellarwashrooms.com.au	COPYRIGHT: This document remains the property of STELLAR WASHROOMS Ltd and must not be copied or reproduced without the express permission of at least 2 Directors of STELLAR WASHROOMS Ltd. CONFIDENTIALITY: This document is presented as commercial-in-confidence on the basis that it will not be disclosed in any part or whole to any third party.	Project number: C002501_Coonalpyn Changing Place Public Toilet Project proposal: CUSTOM STELLAR AMENITY Address: Dukes Hwy, Coonalpyn, SA 5265	ISSUE DATE		REVISION and NOTES	Builder: STELLAR WASHROOMS Pty Ltd	
			A	08/07/25		Contact: Matthew Earl matthew@stellarwashrooms.com.au	Drawing title: Internal Elevation D
						Issue Date: 08/07/25	Scale: 1:20
						Drawn by: GD	Sheet no: 12

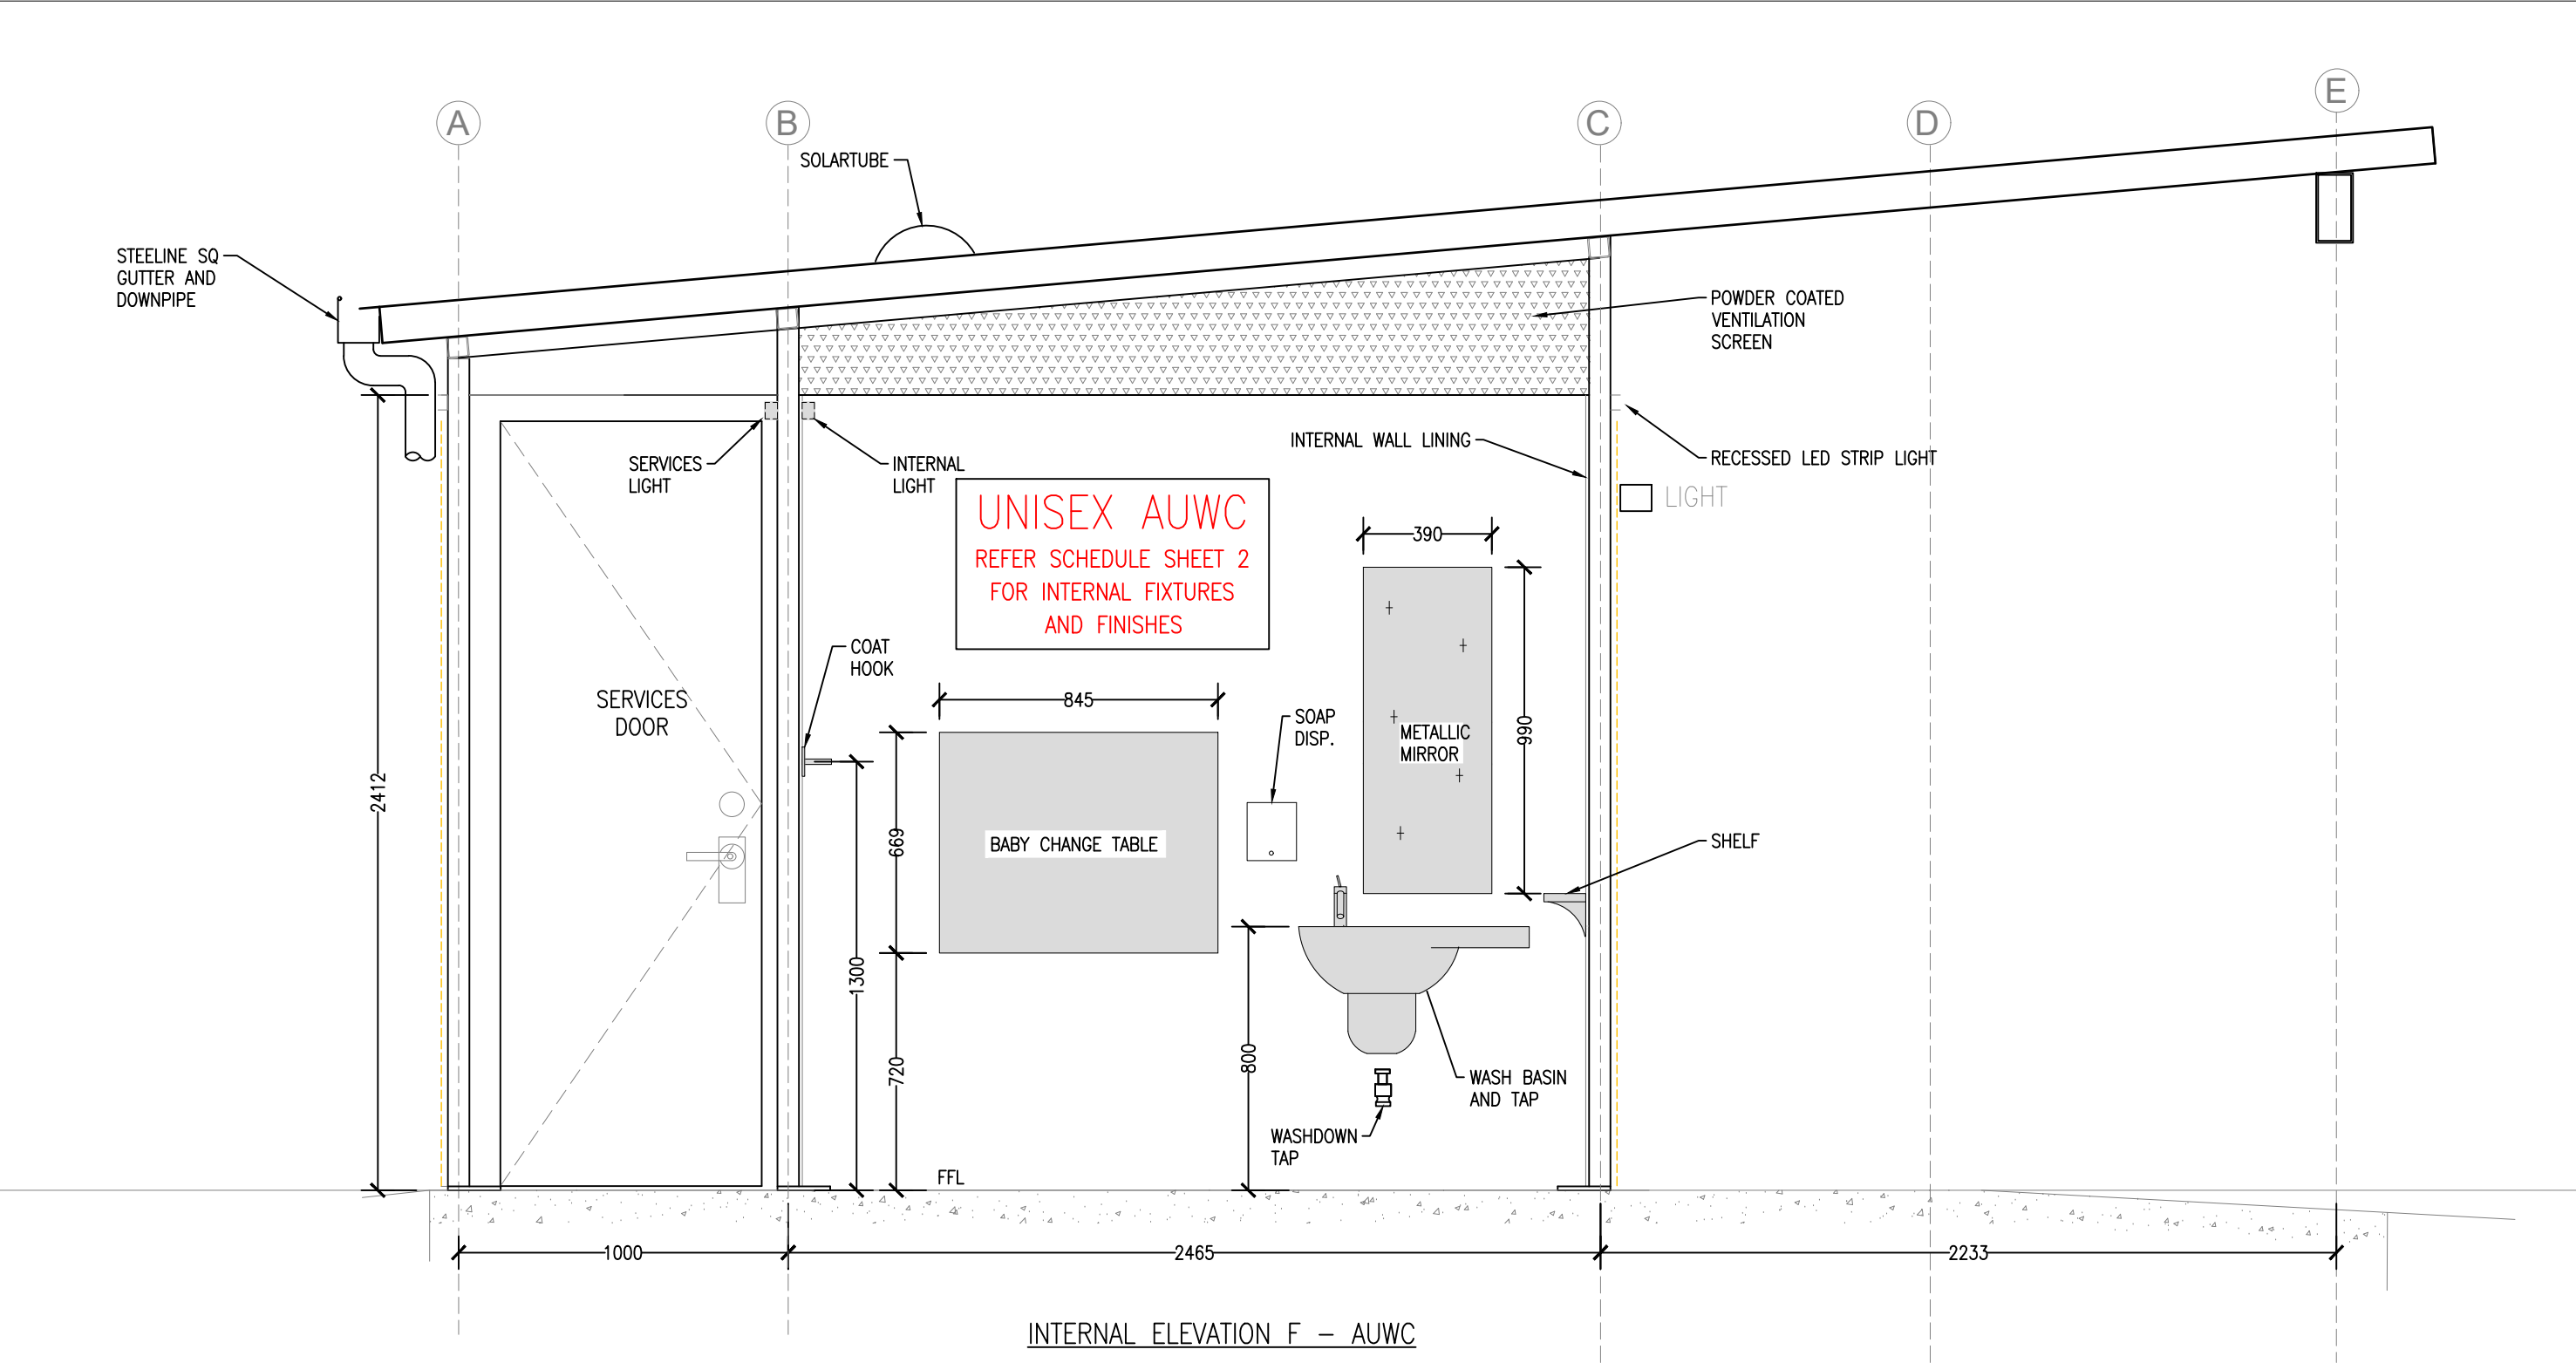

 STELLAR WASHROOMS Suite 251, 585 Lt Collins St. MELBOURNE VIC. 3000 Telephone: 1300 020 676 ABN 62 600 200 600 ACN 600 200 600 Email : info@stellarwashrooms.com.au Site : www.stellarwashrooms.com.au COPYRIGHT: This document remains the property of STELLAR WASHROOMS Ltd and must not be copied or reproduced without the express permission of at lease 2 Directors of STELLAR WASHROOMS Ltd. CONFIDENTIALITY: This document is presented as commercial—in-confidence on the basis that it will not be disclosed in any part or whole to any third party.	Project number: C002501_Coonalpyn Changing Place Public Toilet Project proposal: CUSTOM STELLAR AMENITY Address: Dukes Hwy, Coonalpyn, SA 5265	ISSUE DATE		REVISION and NOTES		Builder: STELLAR WASHROOMS (AUST) Pty Ltd	
		A	08/07/25	PRELIMINARY ONLY		Contact: Matthew Earl matthew@stellarwashrooms.com.au	Drawing title:
							Section F
						Issue Date: 08/07/25	Scale: 1:20
						Drawn by: GD	Sheet no: 14

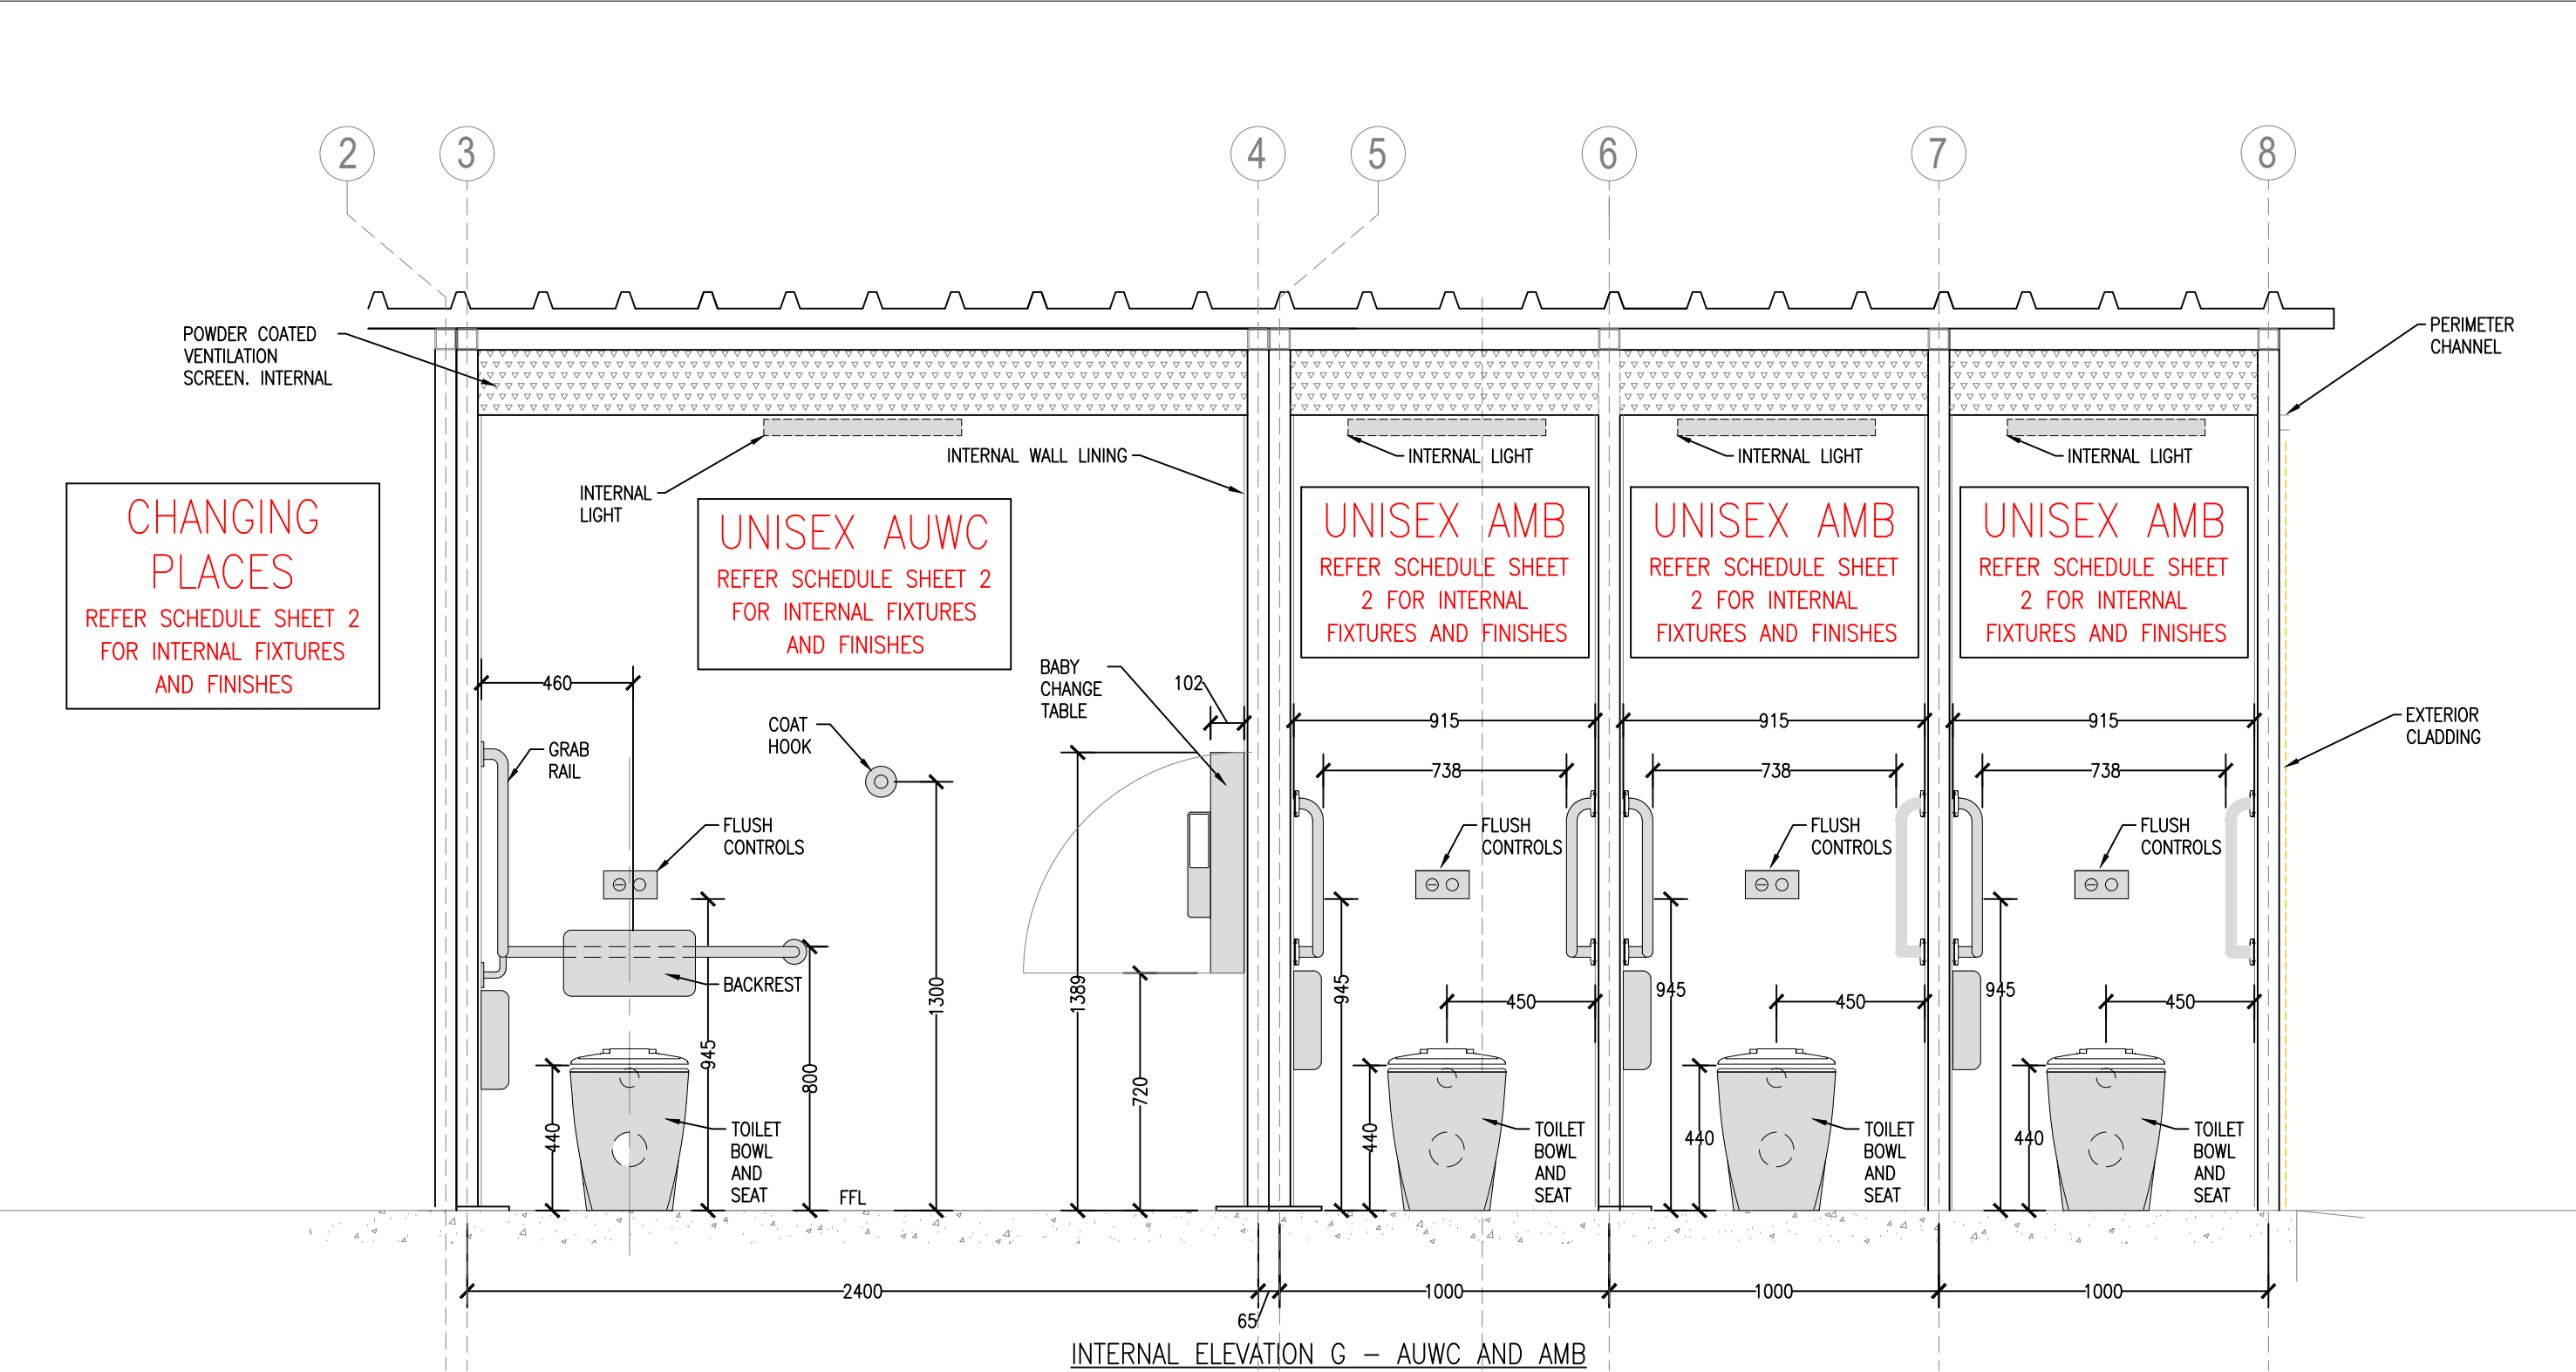


STELLAR STELLAR WASHROOMS Suite 251, 585 Lt Collins St. MELBOURNE VIC. 3000 Telephone: 1300 020 676 ABN 62 600 200 600 ACN 600 200 600 Email : info@stellarwashrooms.com.au Site : www.stellarwashrooms.com.au	COPYRIGHT: This document remains the property of STELLAR WASHROOMS Ltd and must not be copied or reproduced without the express permission of at lease 2 Directors of STELLAR WASHROOMS Ltd. CONFIDENTIALITY: This document is presented as commercial-in-confidence on the basis that it will not be disclosed in any part or whole to any third party.	Project number: C002501_Coonalpyn Changing Place Public Toilet Project proposal: CUSTOM STELLAR AMENITY Address: Dukes Hwy, Coonalpyn, SA 5265	ISSUE DATE		REVISION and NOTES		Builder: STELLAR WASHROOMS Pty Ltd	
			A	08/07/25	PRELIMINARY ONLY		Contact: Matthew Earl matthew@stellarwashrooms.com.au Drawing title: Internal Elevation G	
							Issue Date: 08/07/25	Scale: 1:20
							Drawn by: GD	Sheet no: 15

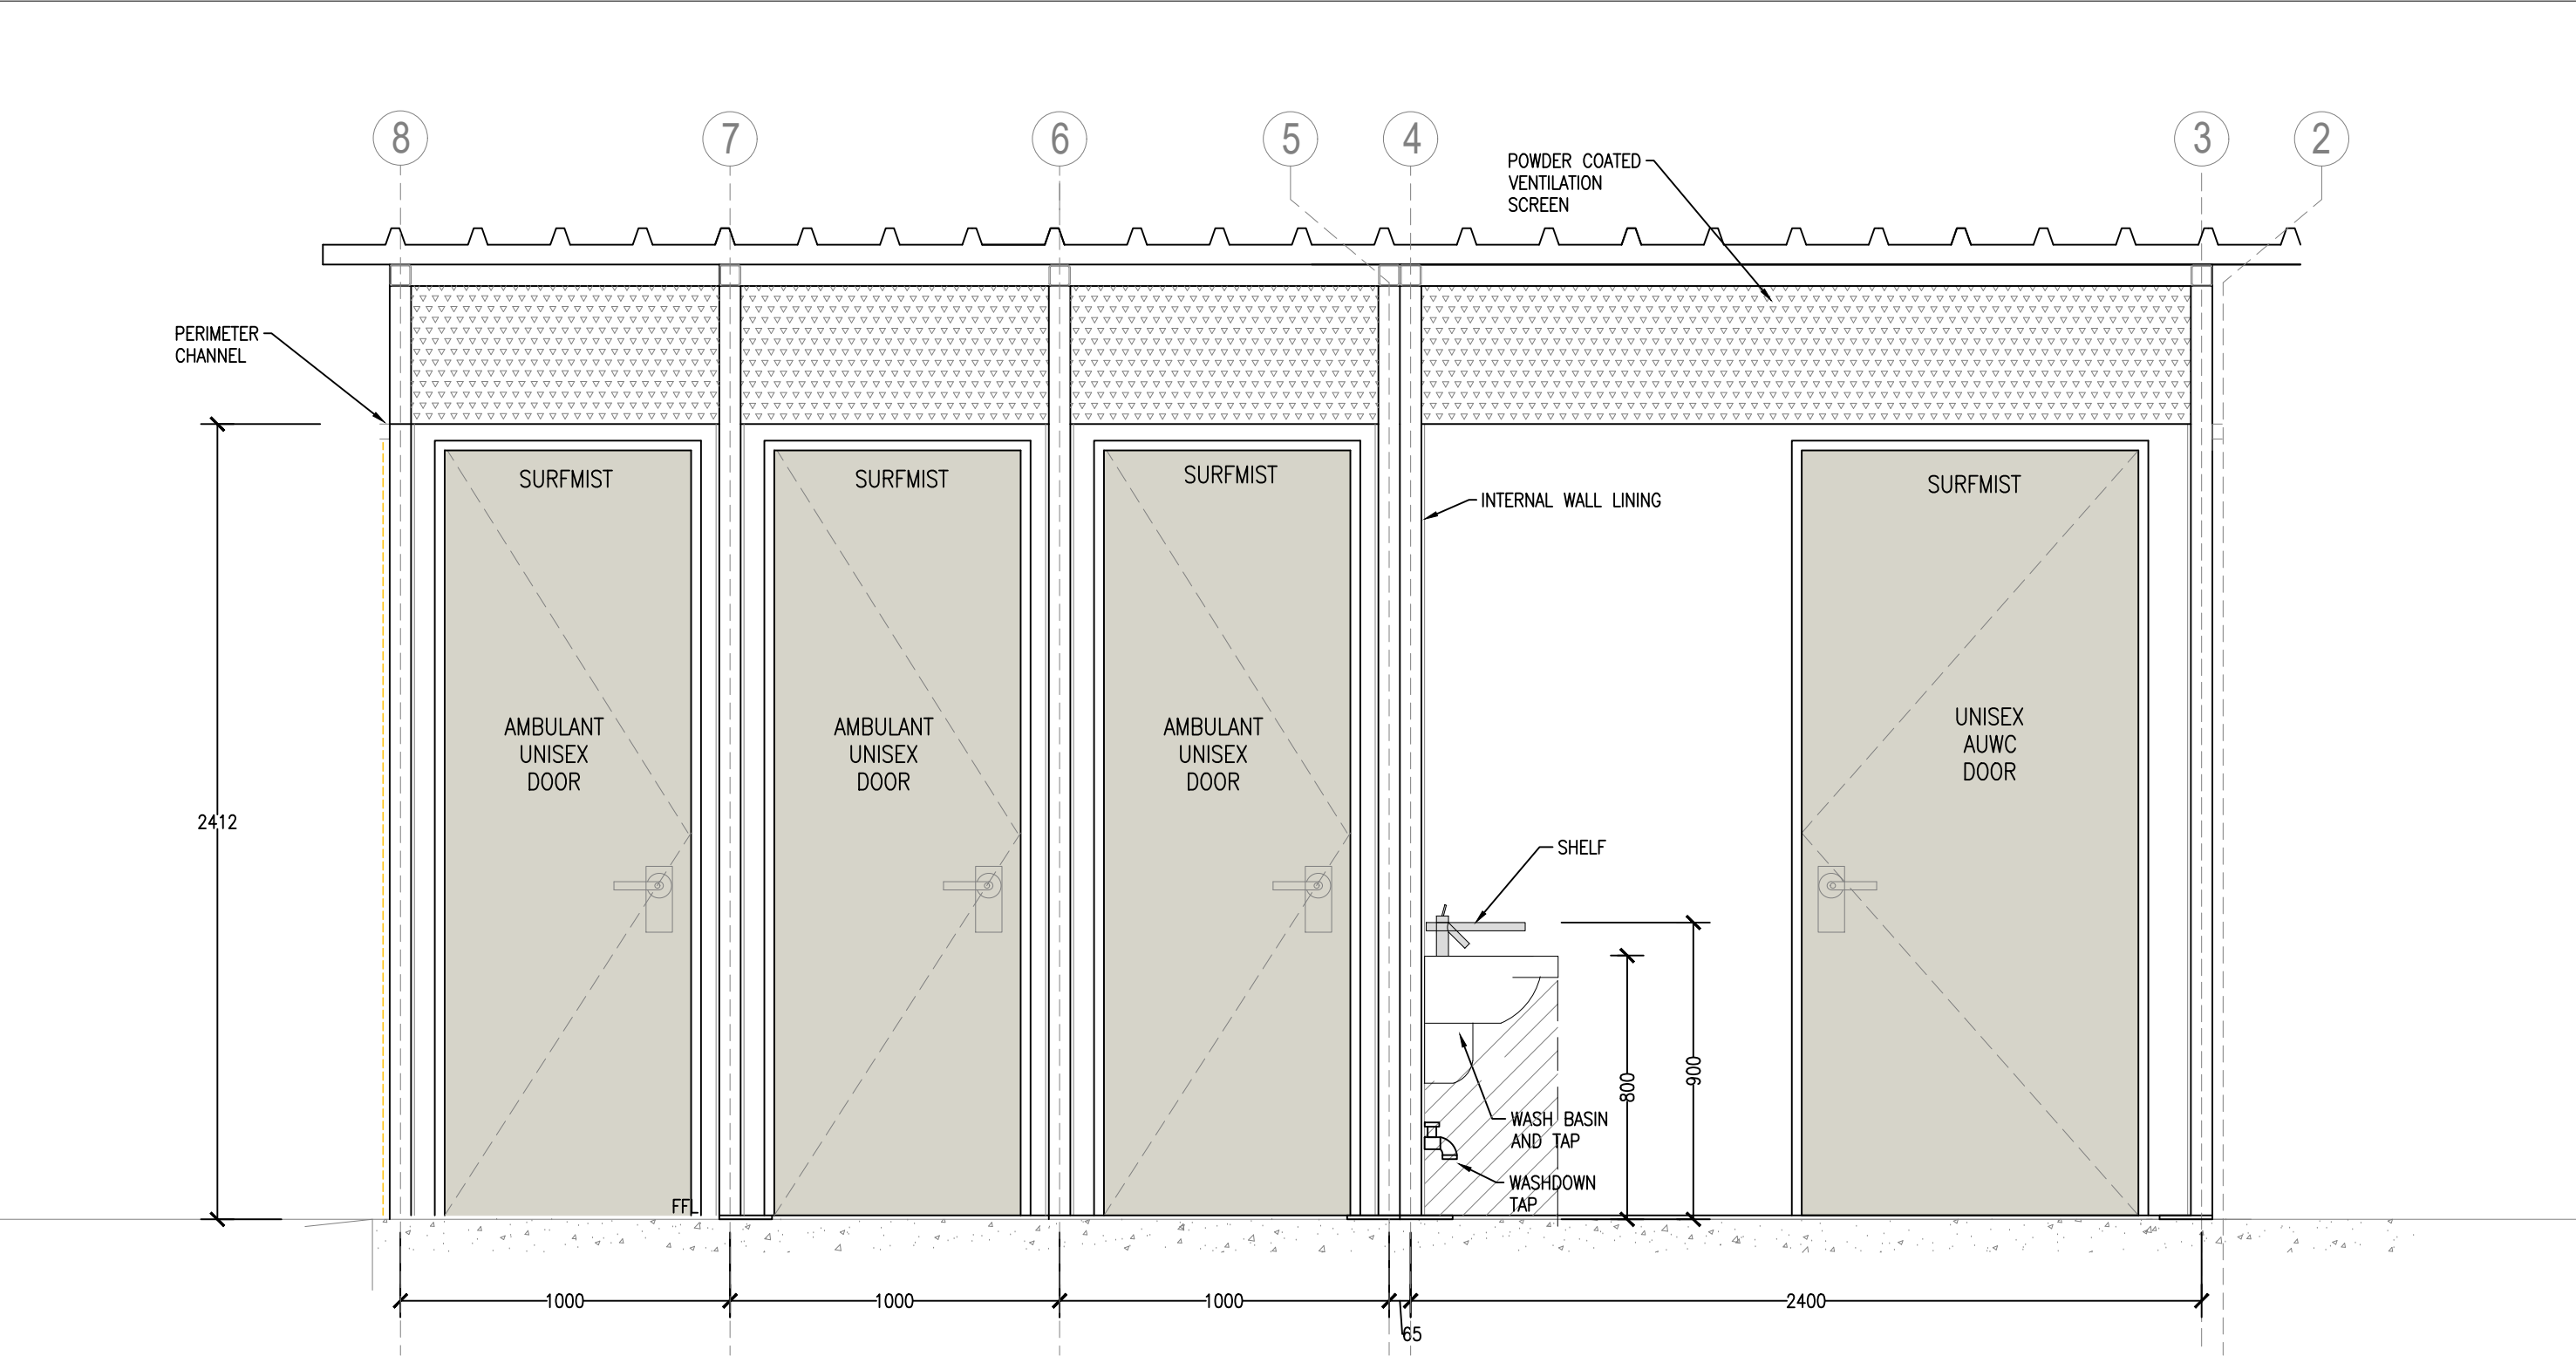


INTERNAL ELEVATION H - AUWC AND AMB


 STELLAR WASHROOMS Suite 251, 585 Lt Collins St. MELBOURNE VIC. 3000 Telephone: 1300 020 676 ABN 62 600 200 600 ACN 600 200 600 Email : info@stellarwashrooms.com.au Site : www.stellarwashrooms.com.au COPYRIGHT: This document remains the property of STELLAR WASHROOMS Ltd and must not be copied or reproduced without the express permission of at lease 2 Directors of STELLAR WASHROOMS Ltd. CONFIDENTIALITY: This document is presented as commercial-in-confidence on the basis that it will not be disclosed in any part or whole to any third party.	Project number: C002501_Coonalpyn Changing Place Public Toilet Project proposal: CUSTOM STELLAR AMENITY Address: Dukes Hwy, Coonalpyn, SA 5265	ISSUE DATE		REVISION and NOTES		Builder: STELLAR WASHROOMS Pty Ltd	
		A	08/07/25	PRELIMINARY ONLY		Contact: Matthew Earl matthew@stellarwashrooms.com.au	Drawing title: Internal Elevation H
						Issue Date: 08/07/25	Scale: 1:20
						Drawn by: GD	Sheet no: 16

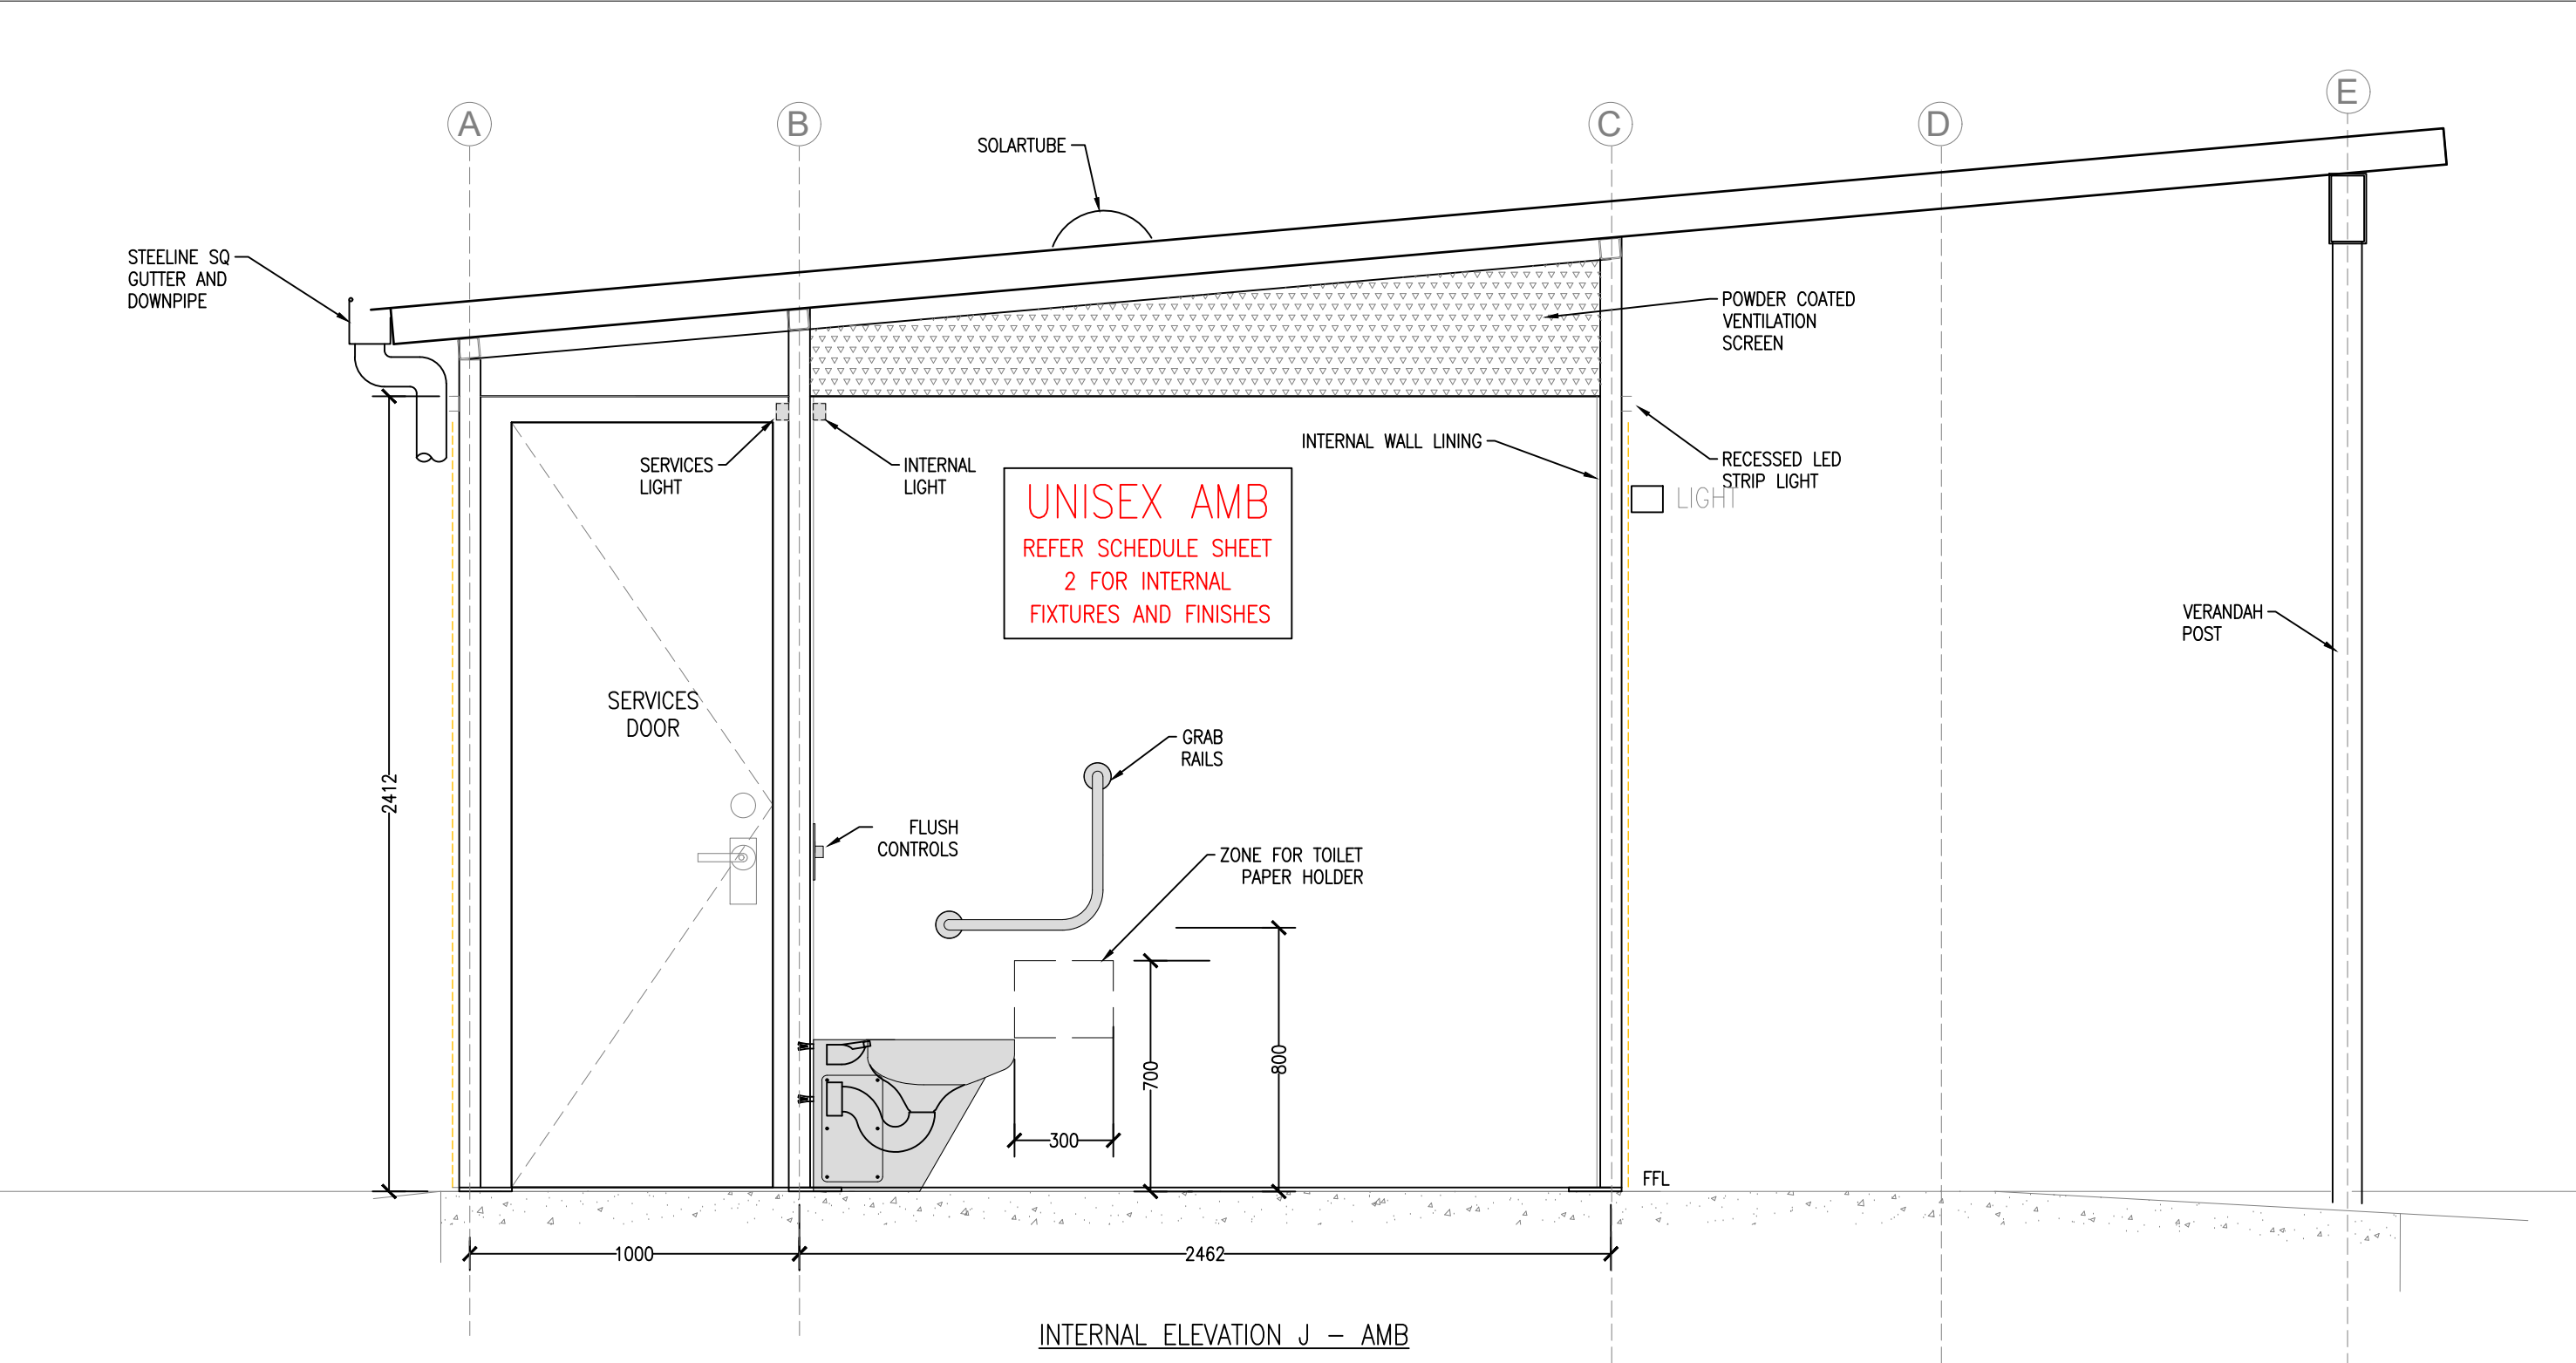

 STELLAR STELLAR WASHROOMS Suite 251, 585 Lt Collins St. MELBOURNE VIC. 3000 Telephone: 1300 020 676 ABN 62 600 200 600 ACN 600 200 600 Email : info@stellarwashrooms.com.au Site : www.stellarwashrooms.com.au	COPYRIGHT: This document remains the property of STELLAR WASHROOMS Ltd and must not be copied or reproduced without the express permission of at lease 2 Directors of STELLAR WASHROOMS Ltd. CONFIDENTIALITY: This document is presented as commercial-in-confidence on the basis that it will not be disclosed in any part or whole to any third party.	Project number: CO02501_Coonalpyn Changing Place Public Toilet Project proposal: CUSTOM STELLAR AMENITY Address: Dukes Hwy, Coonalpyn, SA 5265	ISSUE DATE		REVISION and NOTES		Builder: STELLAR WASHROOMS Pty Ltd	
	A	08/07/25	PRELIMINARY ONLY				Contact: Matthew Earl matthew@stellarwashrooms.com.au	Drawing title:
								Internal Elevation J
							Issue Date: 08/07/25	Scale: 1:20
							Drawn by: GD	Sheet no: 17

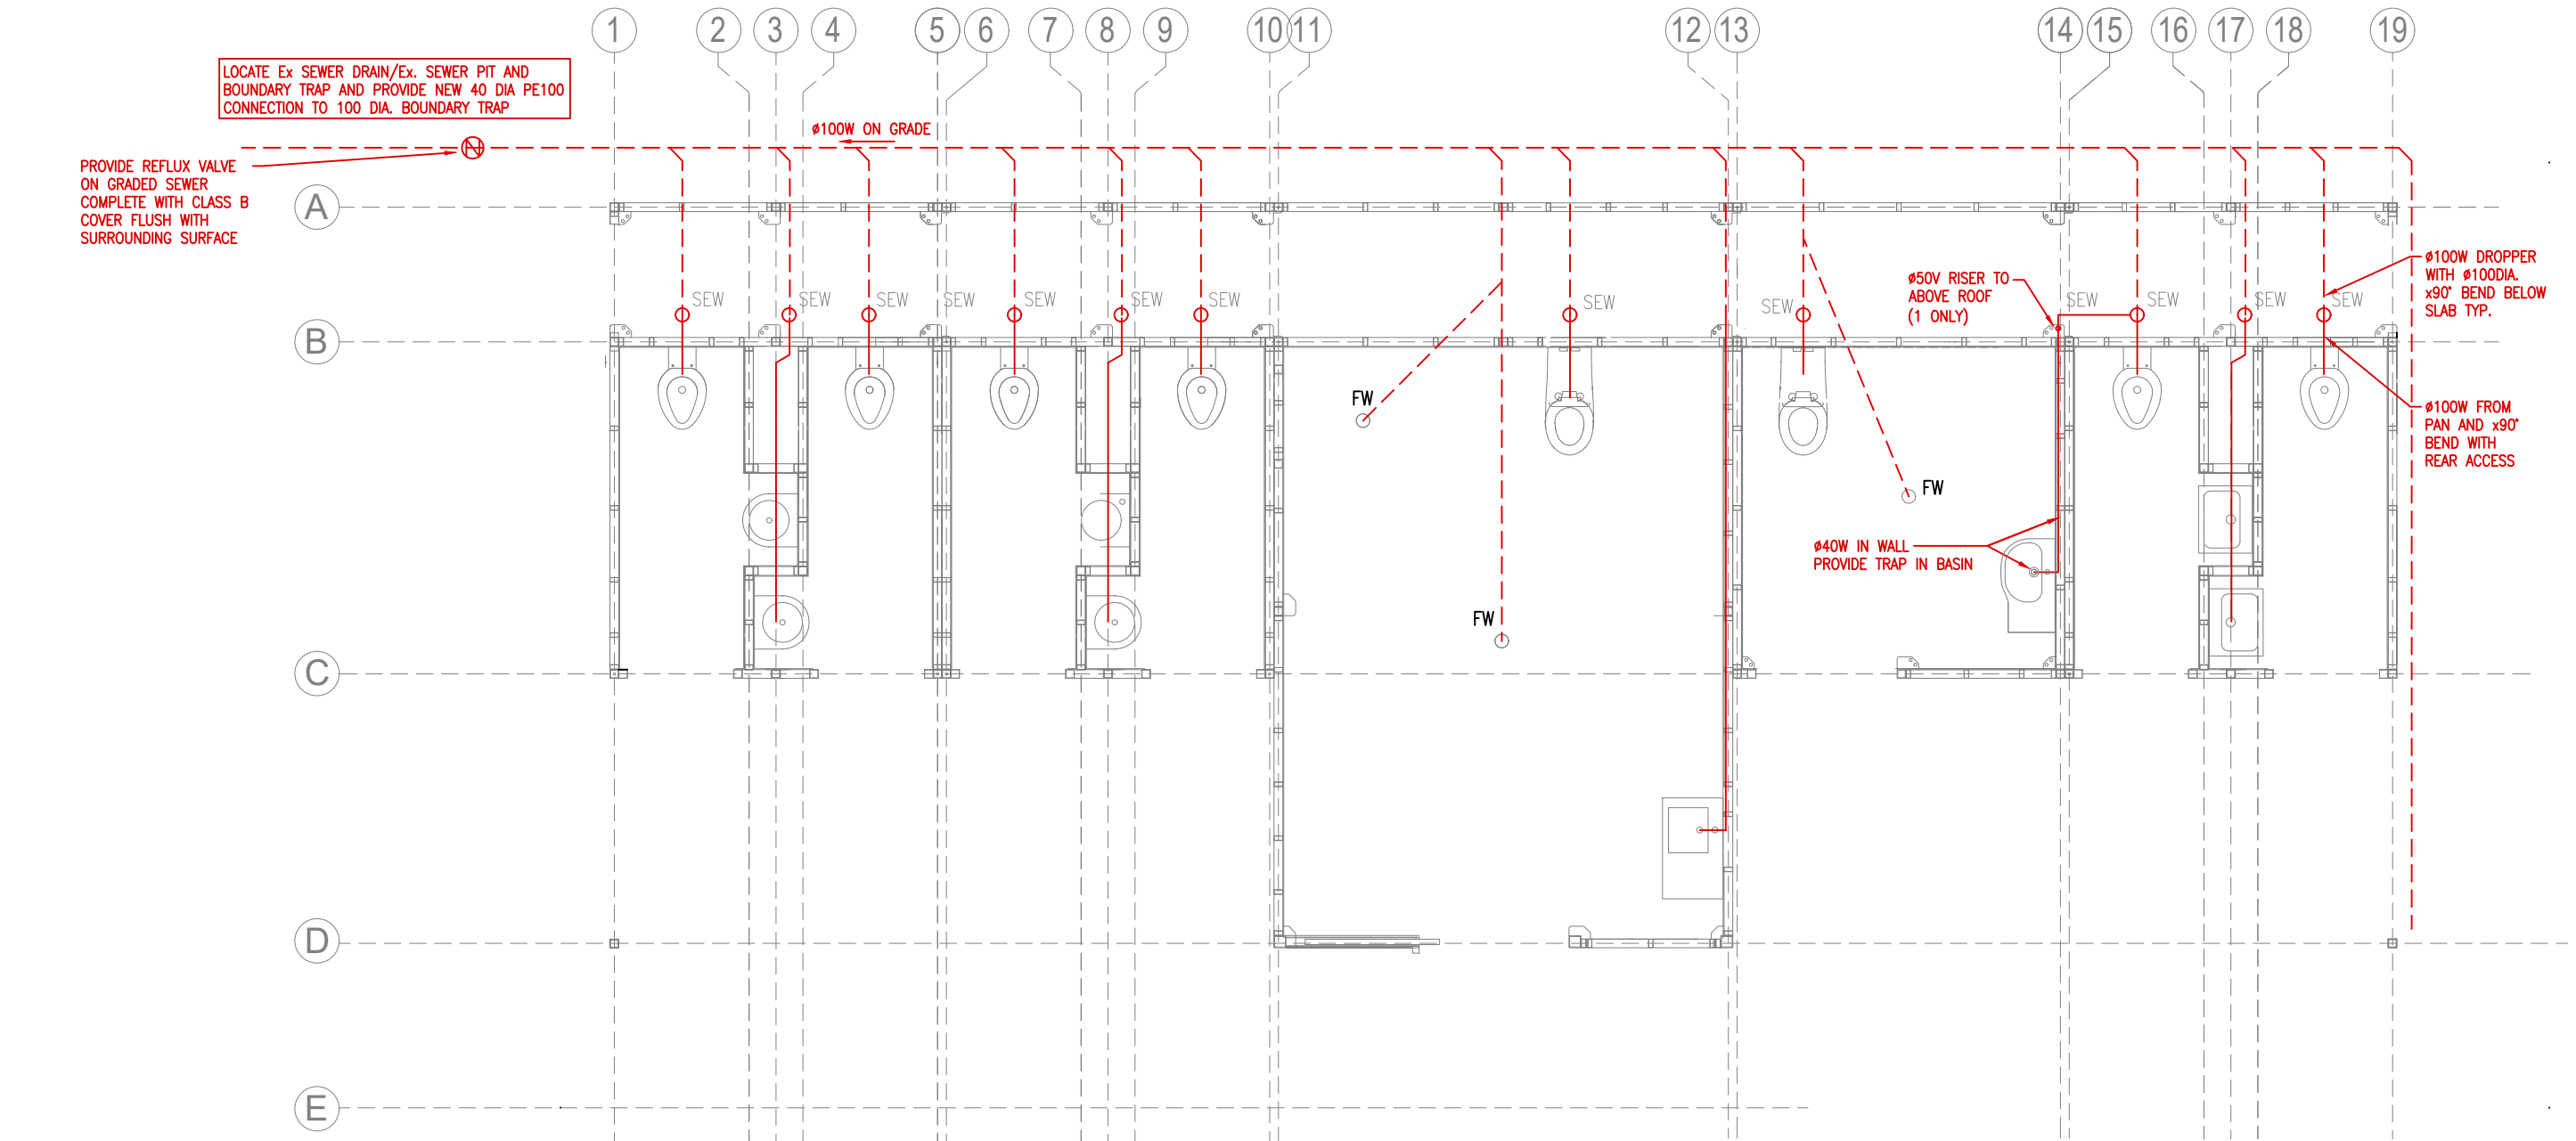

 STELLAR WASHROOMS Suite 251, 585 Lt Collins St. MELBOURNE VIC. 3000 Telephone: 1300 020 676 ABN 62 600 200 600 ACN 600 200 600 Email : info@stellarwashrooms.com.au Site : www.stellarwashrooms.com.au	COPYRIGHT: This document remains the property of STELLAR WASHROOMS Ltd and must not be copied or reproduced without the express permission of at lease 2 Directors of STELLAR WASHROOMS Ltd. COPYRIGHT: This document is presented as commercial-in-confidence on the basis that it will not be disclosed in any part or whole to any third party.	Project number: C002501_Coonalpyn Changing Place Public Toilet Project proposal: CUSTOM STELLAR AMENITY Address: Dukes Hwy, Coonalpyn, SA 5265	ISSUE DATE		REVISION and NOTES		Builder: STELLAR WASHROOMS Pty Ltd	
	A	08/07/25	PRELIMINARY ONLY		Contact: Matthew Earl matthew@stellarwashrooms.com.au		Drawing title: Hydraulic Services	
					Issue Date: 08/07/25		Scale: 1:50	
					Drawn by: GD		Sheet no: 18	

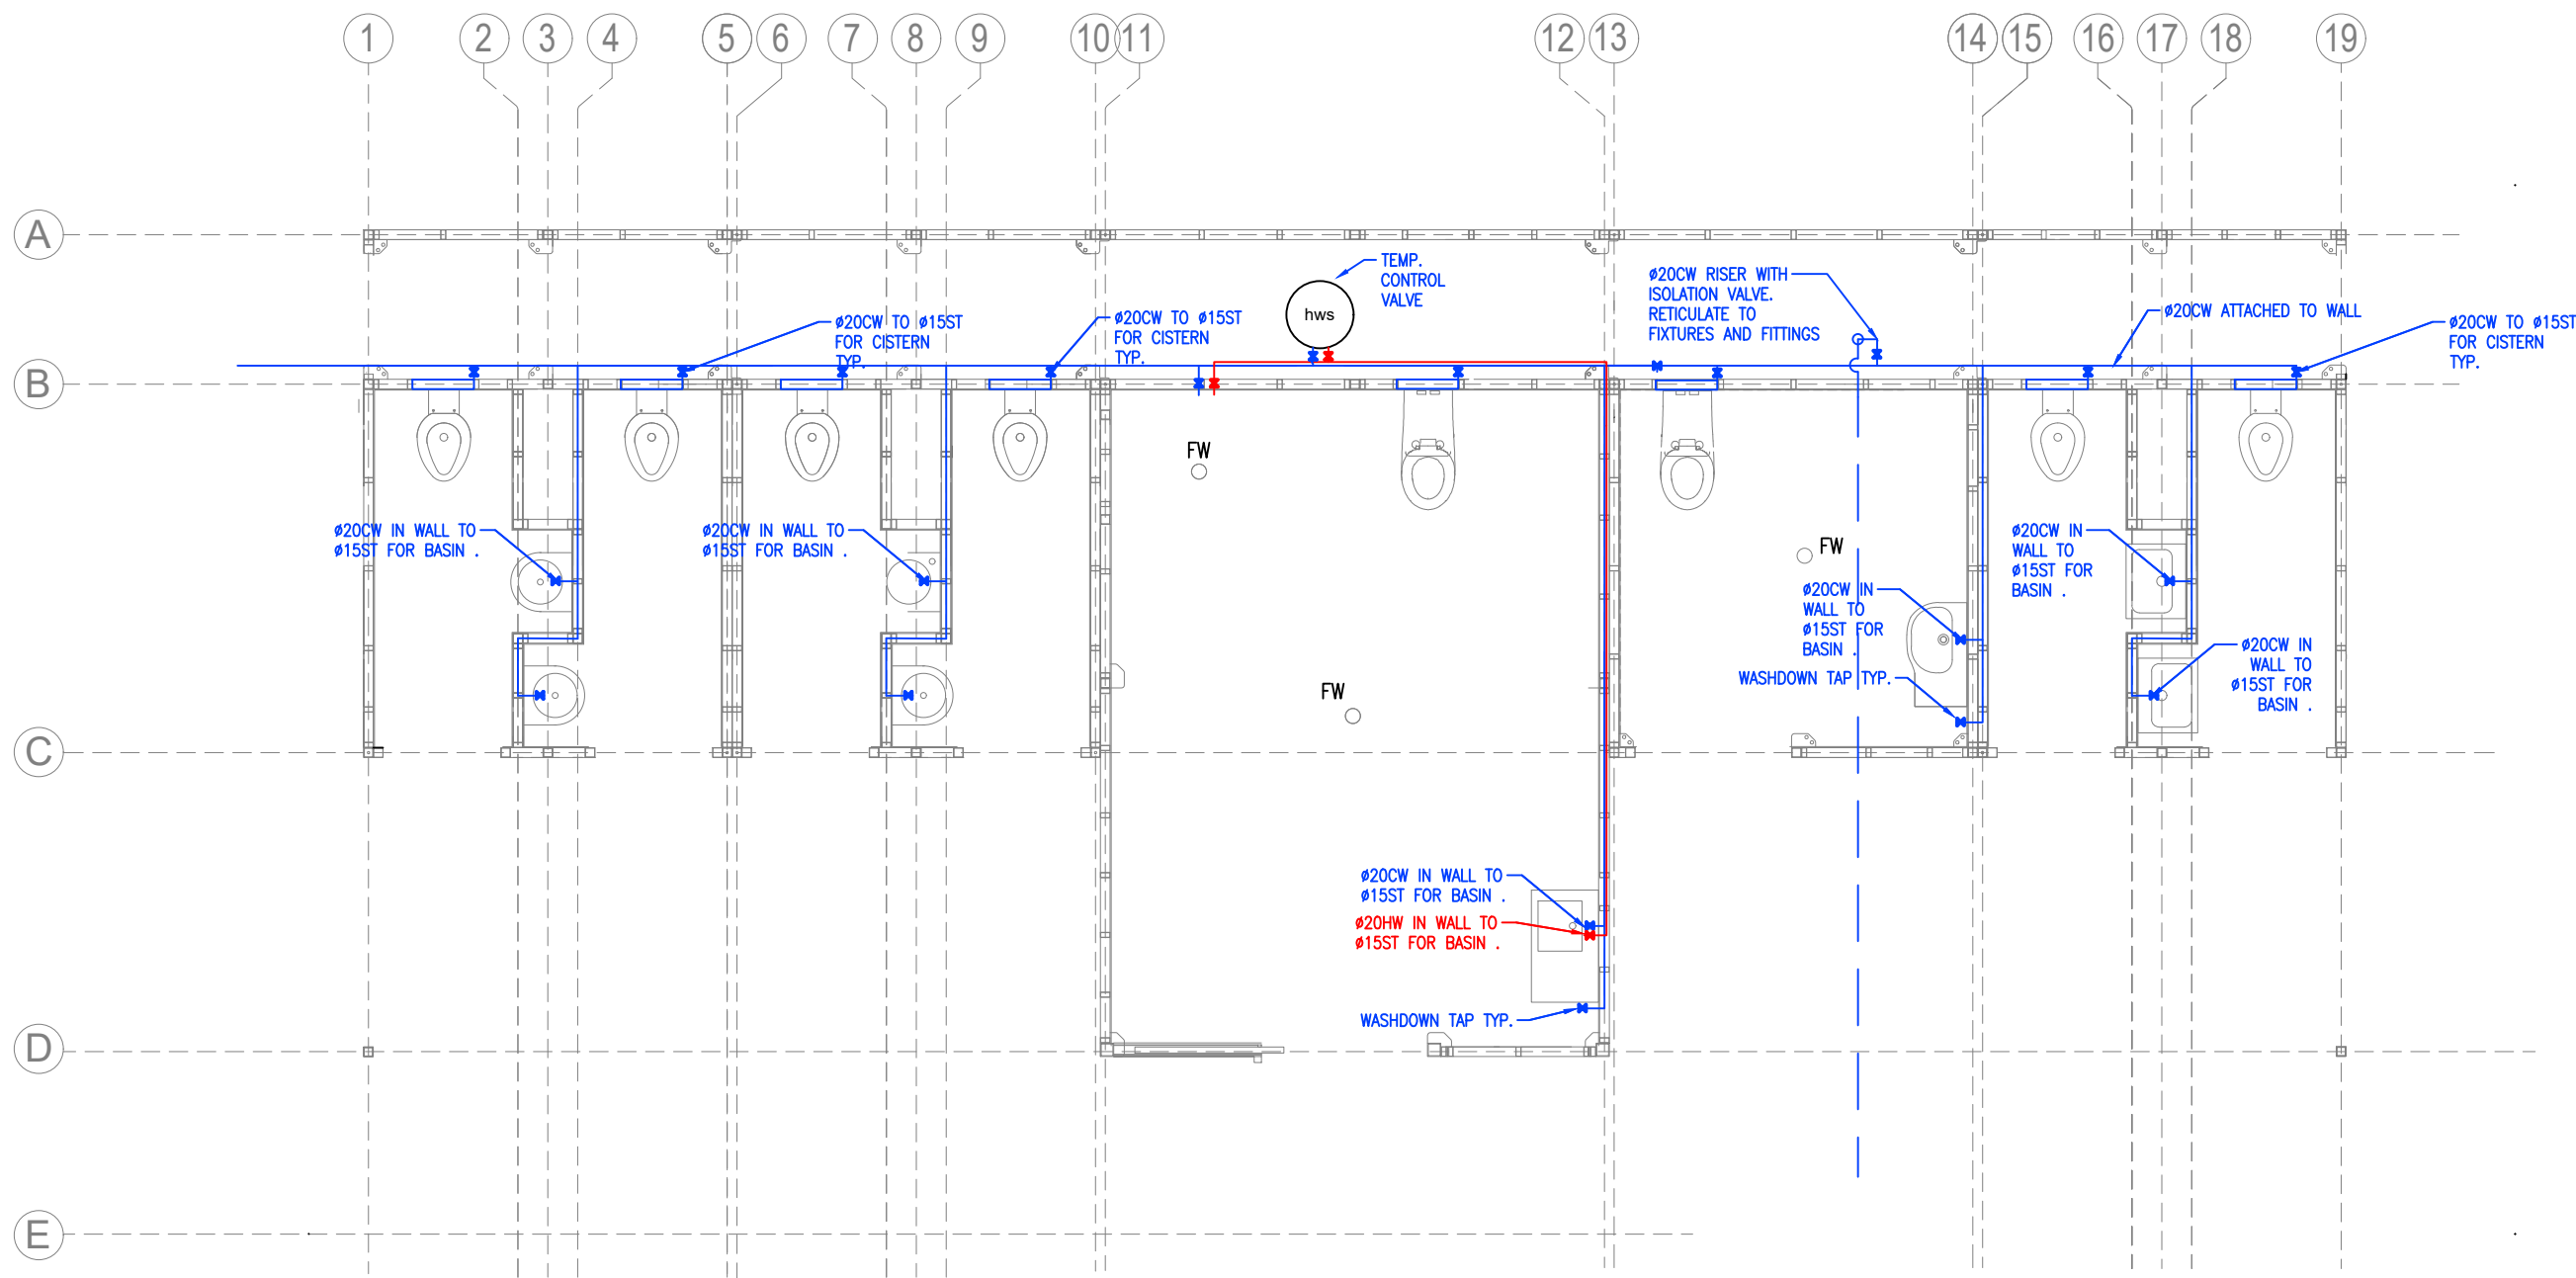

STELLAR WASHROOMS

Suite 251, 585 Lt Collins St.
MELBOURNE VIC. 3000
Telephone: 1300 020 676
ABN 62 600 200 600
ACN 600 200 600
Email : info@stellarwashrooms.com.au
Site : www.stellarwashrooms.com.au

COPYRIGHT:

This document remains the property of
STELLAR WASHROOMS Ltd and must not be
copied or reproduced without the express
permission of at least 2 Directors of
STELLAR WASHROOMS Ltd.

CONFIDENTIALITY:

This document is presented as
commercial-in-confidence on the basis
that it will not be disclosed in any part
or whole to any third party.

Project number:
C002501_Coonalpyn Changing
Place Public Toilet

Project proposal:
CUSTOM STELLAR AMENITY

Address:
Dukes Hwy, Coonalpyn, SA 5265

ISSUE DATE

A 08/07/25 PRELIMINARY ONLY

REVISION and NOTES

Builder: STELLAR WASHROOMS Pty Ltd

Contact:
Matthew Earl
matthew@stellarwashrooms.com.au


Drawing title:
Hydraulic Services

Issue Date: 08/07/25

Scale: 1:50

Drawn by: GD

Sheet no: 19

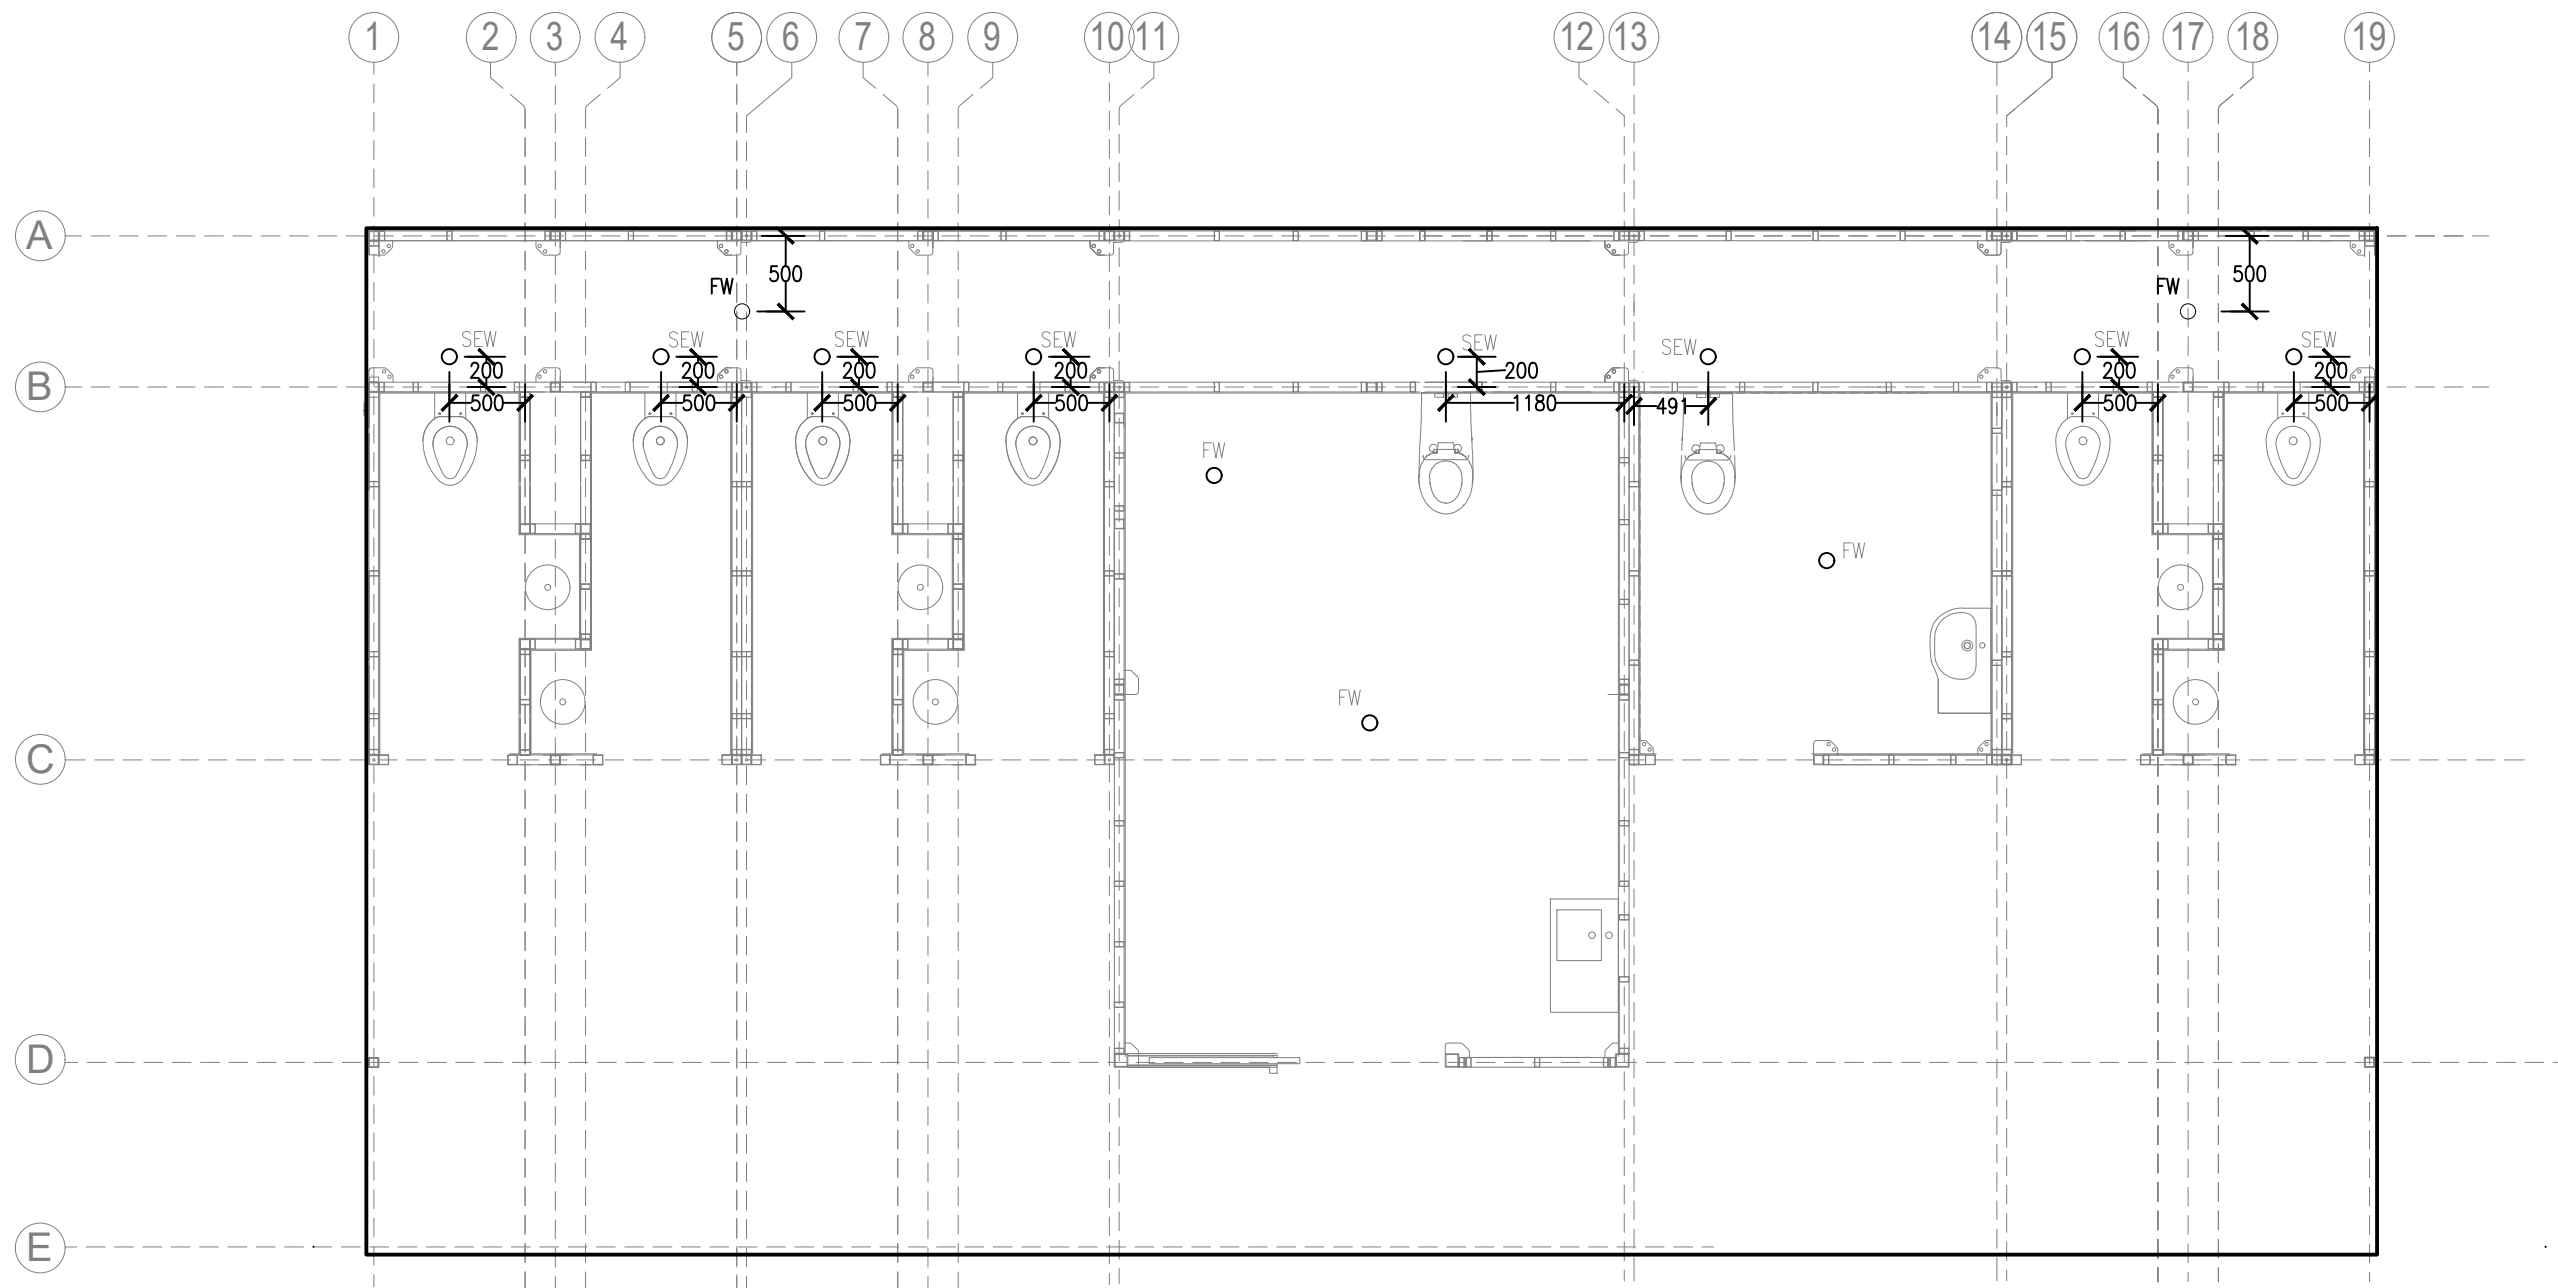

STELLAR WASHROOMS

Suite 251, 585 Lt Collins St.
MELBOURNE VIC. 3000
Telephone: 1300 020 676
ABN 62 600 200 600
ACN 600 200 600
Email : info@stellarwashrooms.com.au
Site : www.stellarwashrooms.com.au

COPYRIGHT:

This document remains the property of
STELLAR WASHROOMS Ltd and must not be
copied or reproduced without the express
permission of at lease 2 Directors of
STELLAR WASHROOMS Ltd.

CONFIDENTIALITY:

This document is presented as
commercial-in-confidence on the basis
that it will not be disclosed in any part
or whole to any third party.

Project number:
C002501_Coonalpyn Changing
Place Public Toilet

Project proposal:
CUSTOM STELLAR AMENITY

Address:
Dukes Hwy, Coonalpyn, SA 5265

ISSUE DATE

A 08/07/25 PRELIMINARY ONLY

REVISION and NOTES


Builder: STELLAR WASHROOMS Pty Ltd

Contact:
Matthew Earl
matthew@stellarwashrooms.com.au

Drawing title:
Slab Setout

Issue Date: 08/07/25 Scale: 1:50

Drawn by: GD Sheet no: 21

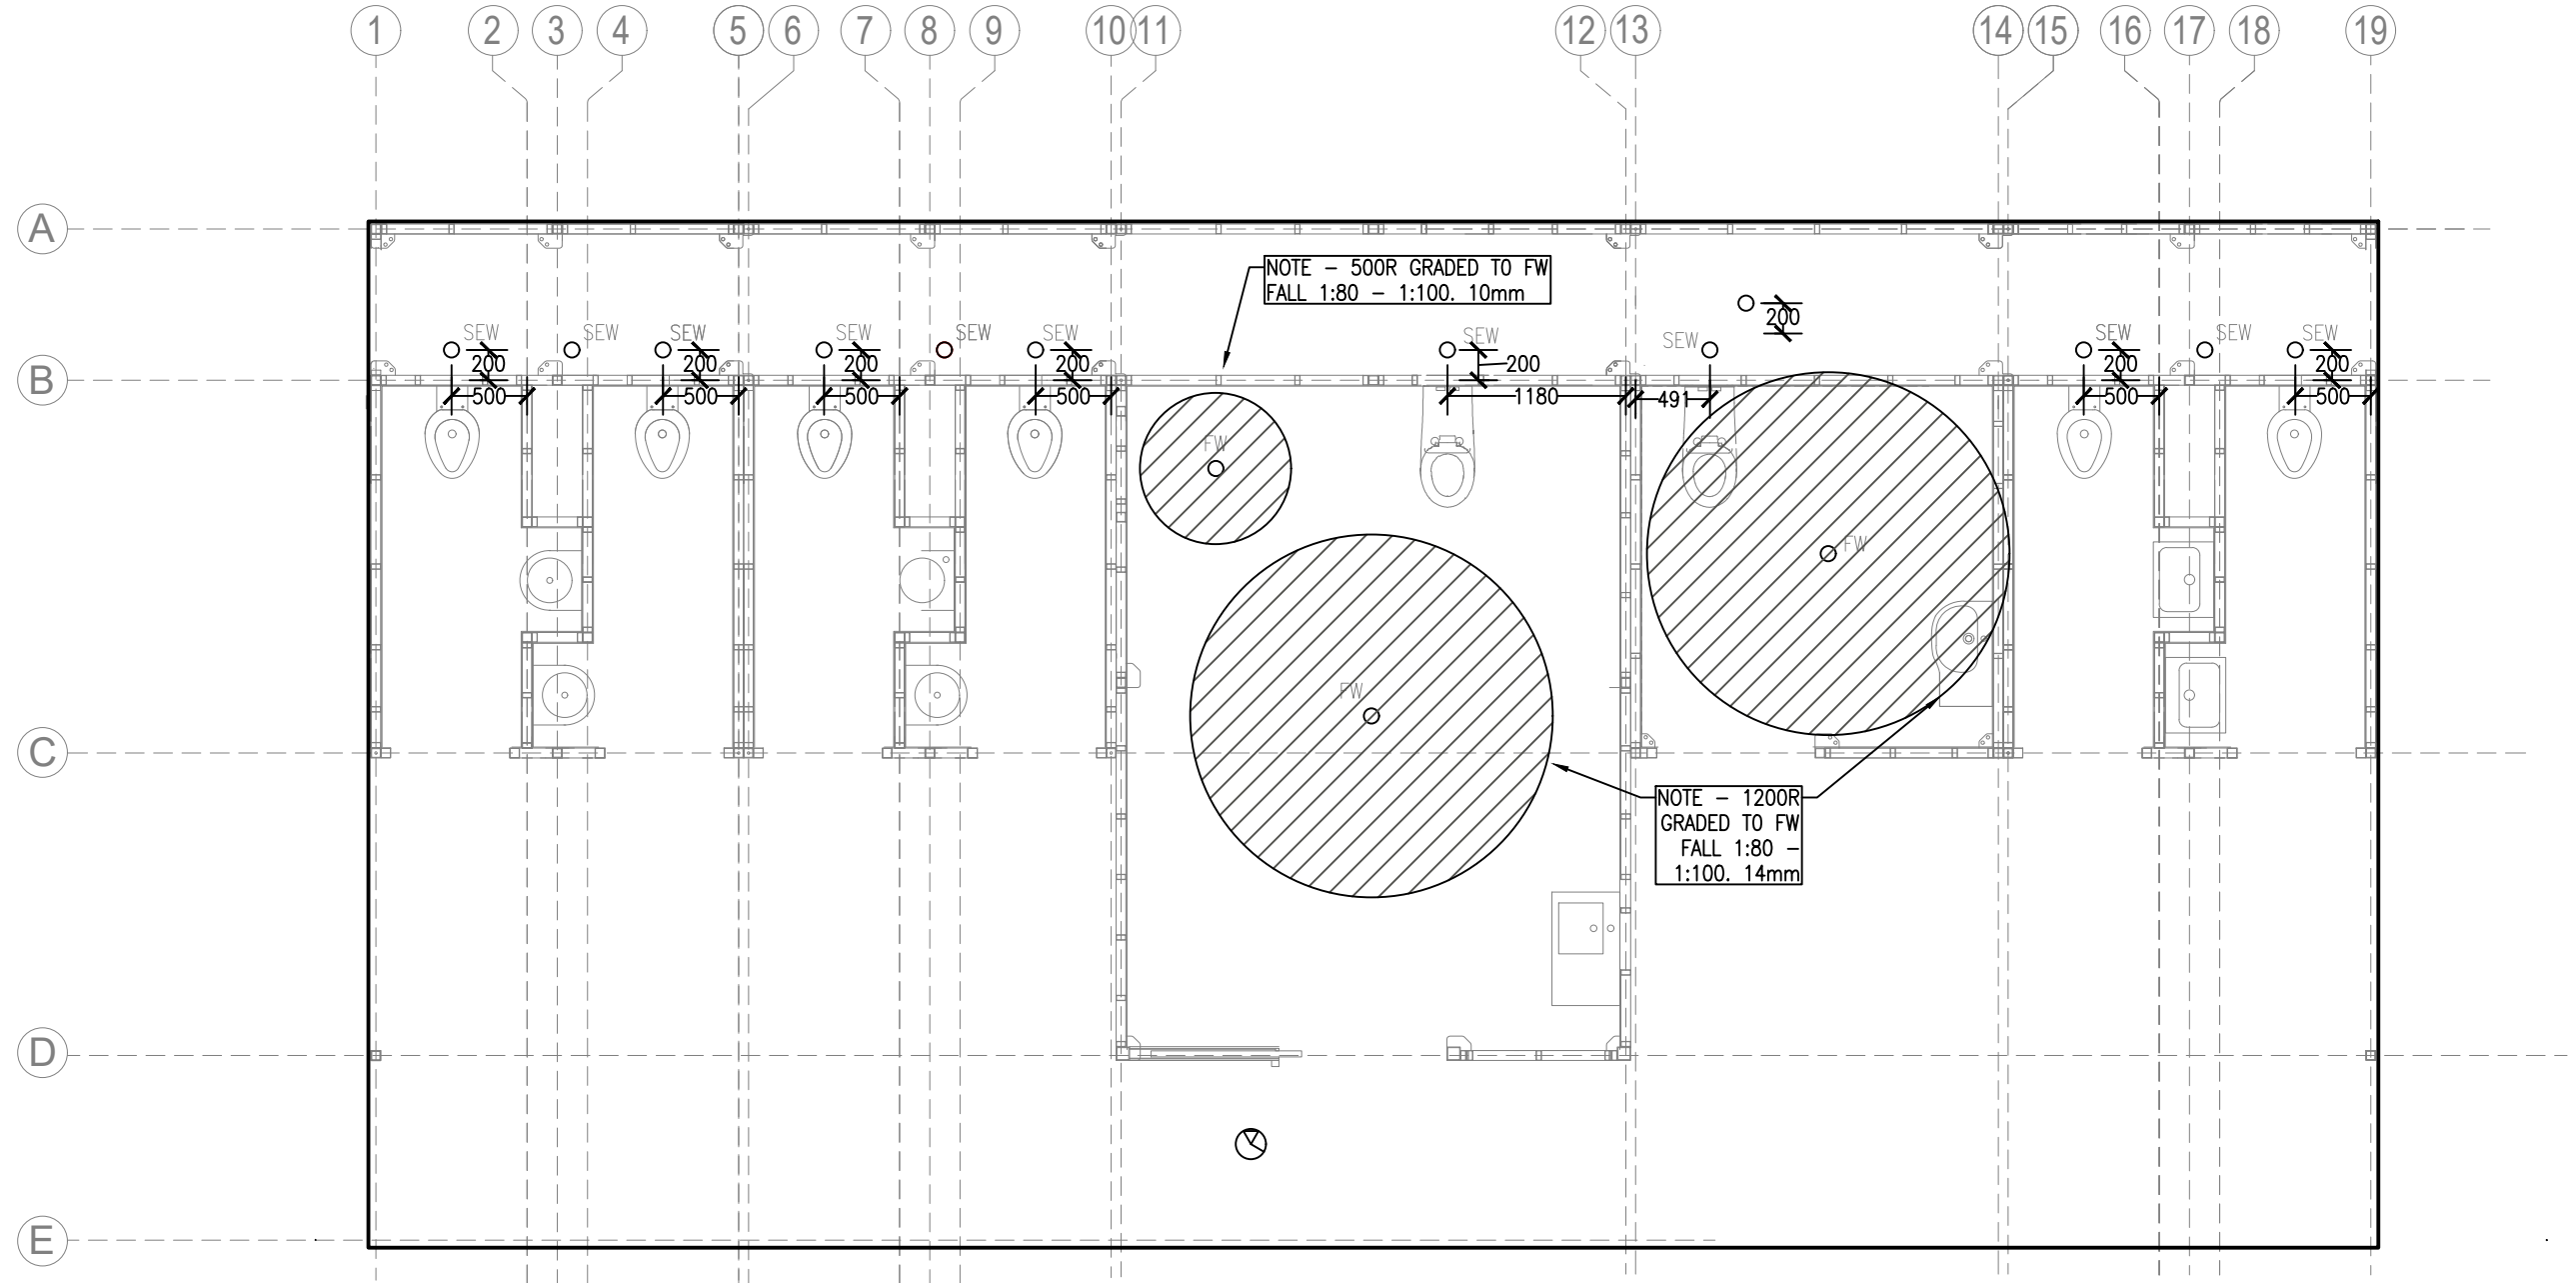

STELLAR WASHROOMS

Suite 251, 585 Lt Collins St.
MELBOURNE VIC. 3000
Telephone: 1300 020 676
ABN 62 600 200 600
ACN 600 200 600
Email : info@stellarwashrooms.com.au
Site : www.stellarwashrooms.com.au

COPYRIGHT:

This document remains the property of
STELLAR WASHROOMS Ltd and must not be
copied or reproduced without the express
permission of at least 2 Directors of
STELLAR WASHROOMS Ltd.

CONFIDENTIALITY:

This document is presented as
commercial-in-confidence on the basis
that it will not be disclosed in any part
or whole to any third party.

Project number:
C002501_Coonalpyn Changing
Place Public Toilet

Project proposal:
CUSTOM STELLAR AMENITY

Address:
Dukes Hwy, Coonalpyn, SA 5265

ISSUE DATE

A 08/07/25 PRELIMINARY ONLY

REVISION and NOTES

Builder: STELLAR WASHROOMS Pty Ltd

Contact:
Matthew Earl
matthew@stellarwashrooms.com.au

Drawing title:
GRADE TO FW PLAN

Issue Date: 08/07/25 Scale: 1:50

Drawn by: GD Sheet no: 21A